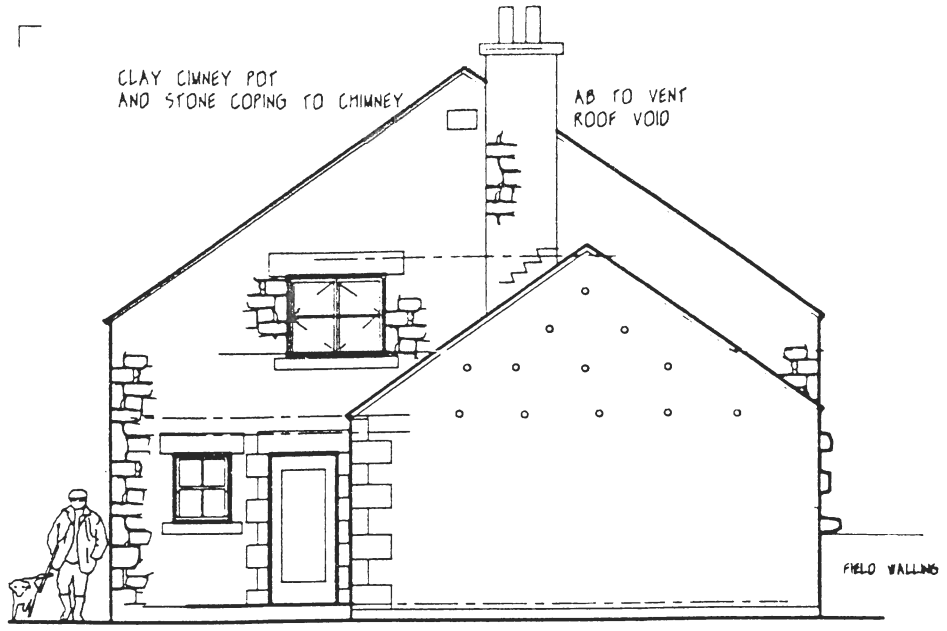

WEST

THIS WALL REBUILT WITH
EXISTING CLAY VENT PIPES
RELOCATED IN SAME POSITION

QUOINS NUMBERED AND RELOCATED
IN SAME POSITION WITHIN NEW WALL

SOUTH

OPENINGS INDICATED ARE TO BE
CAREFULLY REPOSITIONED IN SAME
LOCATION AS EXISTING - TAKING CARE
TO MARK QUOINS ETC FOR ACCURACY

STONEWORK PATTERN AND STYLE TO BE
CAREFULLY FOLLOWED ON NEW WALLING
AND MUST MATCH EXISTING

RAINWATER:-
100 HALF ROUND CAST IRON
RAINWATER GUTTERS LAID TO FALL
TO 68 DIA RWP'S
BRACKETS ETC TO MATCH EXISTING-
TRADITIONAL FEATURES

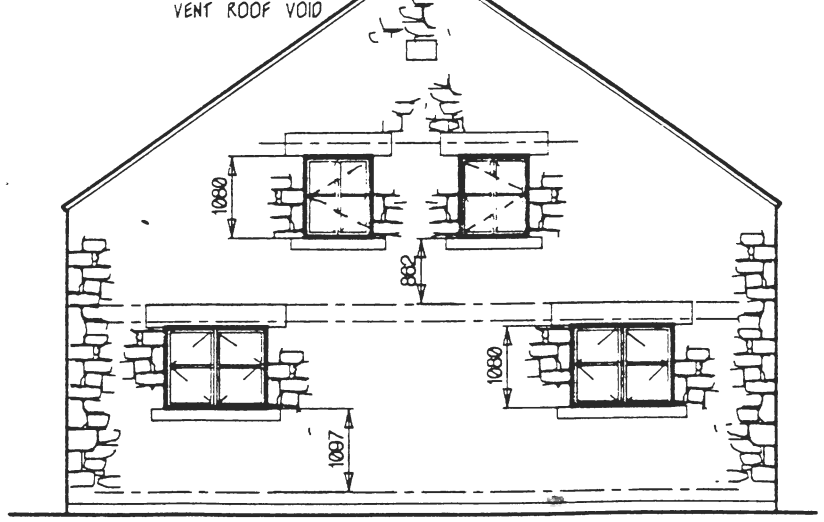

EAST

SLATE ROOF - BLUE/GREY SLATE TO
MATCH NEIGHBOURING FARMHOUSE

DOORS GENERALLY FULLY GLAZED

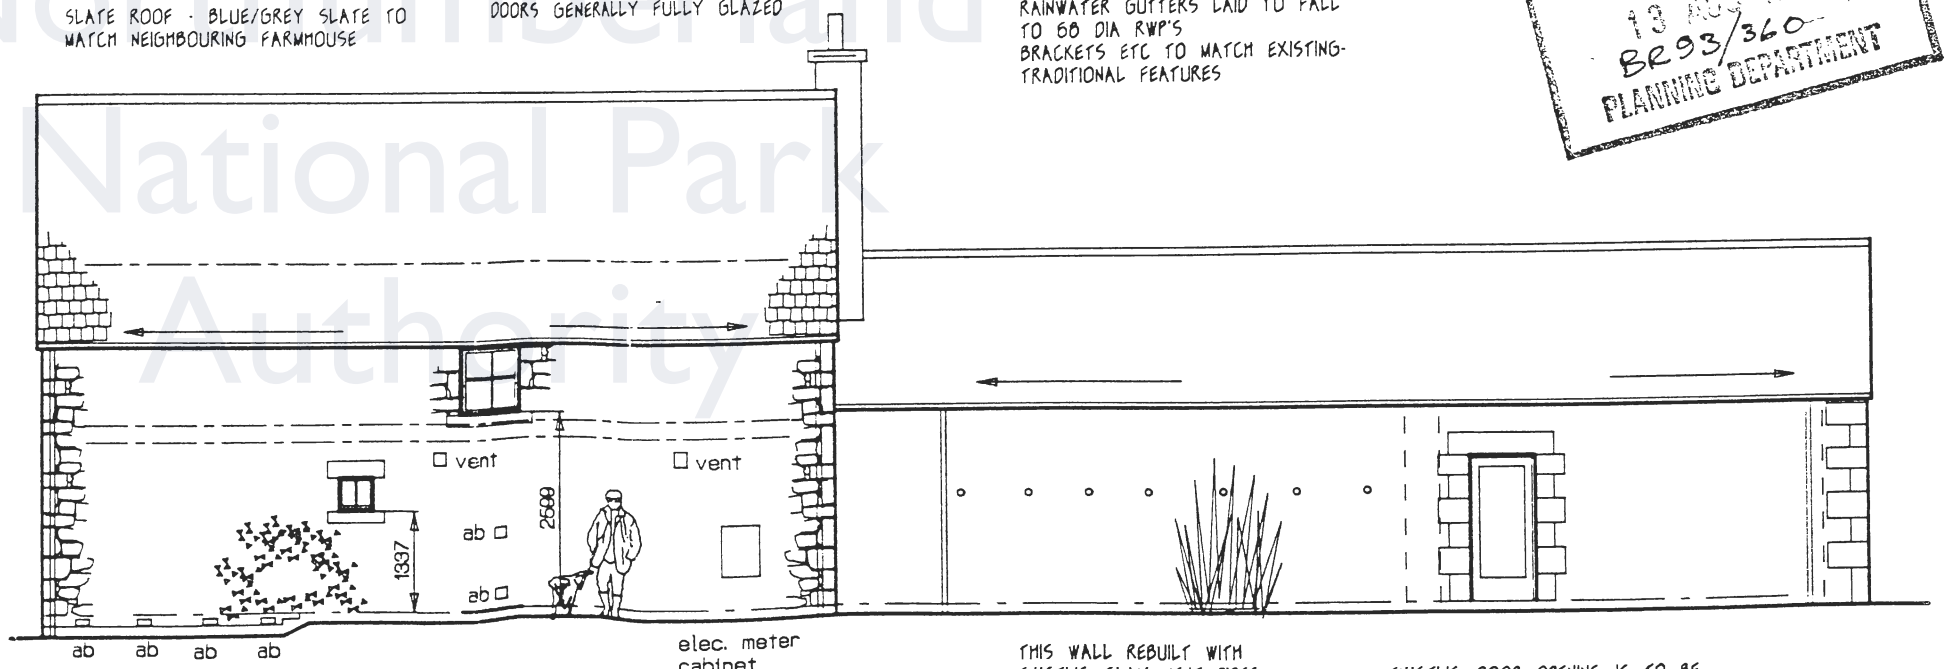

NORTH

THIS WALL REBUILT WITH
EXISTING CLAY VENT PIPES
RELOCATED IN SAME POSITION

EXISTING DOOR OPENING IS TO BE
CAREFULLY REPOSITIONED IN SAME
LOCATION AS EXISTING - TAKING CARE
TO MARK QUOINS ETC FOR ACCURACY

TYNEDALE DISTRICT COUNCIL
BUILDING CONTROL
13 AUG 1993
AMENDED PLAN

RECEIVED
13 AUG 1993
BR93/360
PLANNING DEPARTMENT

BUILDING REGULATIONS 1985
APPROVED BY
TYNEDALE DISTRICT COUNCIL
p.p. Chief Planning Officer
13 AUG 1993
Date

'E' OPENING CONFIG. OF WINDOWS TO EAST - FF. 11/08/93
'D' LAYOUT AMENDED FOR BUILDING REGULATIONS - 7/793
'C' LAYOUT AMENDED - 28/06/93
'B' LAYOUT AMENDED - 11/06/93
'A' LAYOUT AMENDED - 02/06/93

DRAWING PREPARED FOR PLANNING PURPOSES ONLY
ALL DIMENSIONS TO BE VERIFIED ON SITE
DO NOT SCALE

READ IN CONJUNCTION WITH NOTES ON DRAWINGS 15 & 16

Job: PROPOSED DWELLING	NICHOLSON NAIRN	Client: WEST	Sheet: E
Address: ~~EAST HIGH SHIELD~~	ARCHITECTS	Scales: 1:100	
TWICE BREWED.	Tel. 091-4884144	Date: 14/05/93	06
NORTHUMBERLAND	Bishops Court, Rectory Lane, Whickham, Newcastle, NE16 4PA	Drg.No. 1701	
	Title: PROPOSED ELEVATIONS		

Northumberland National Park Authority