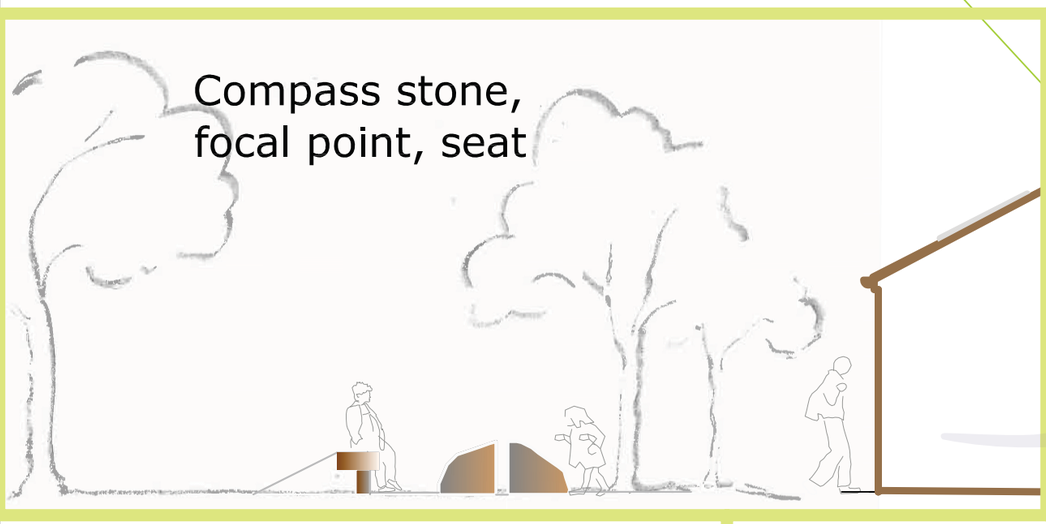

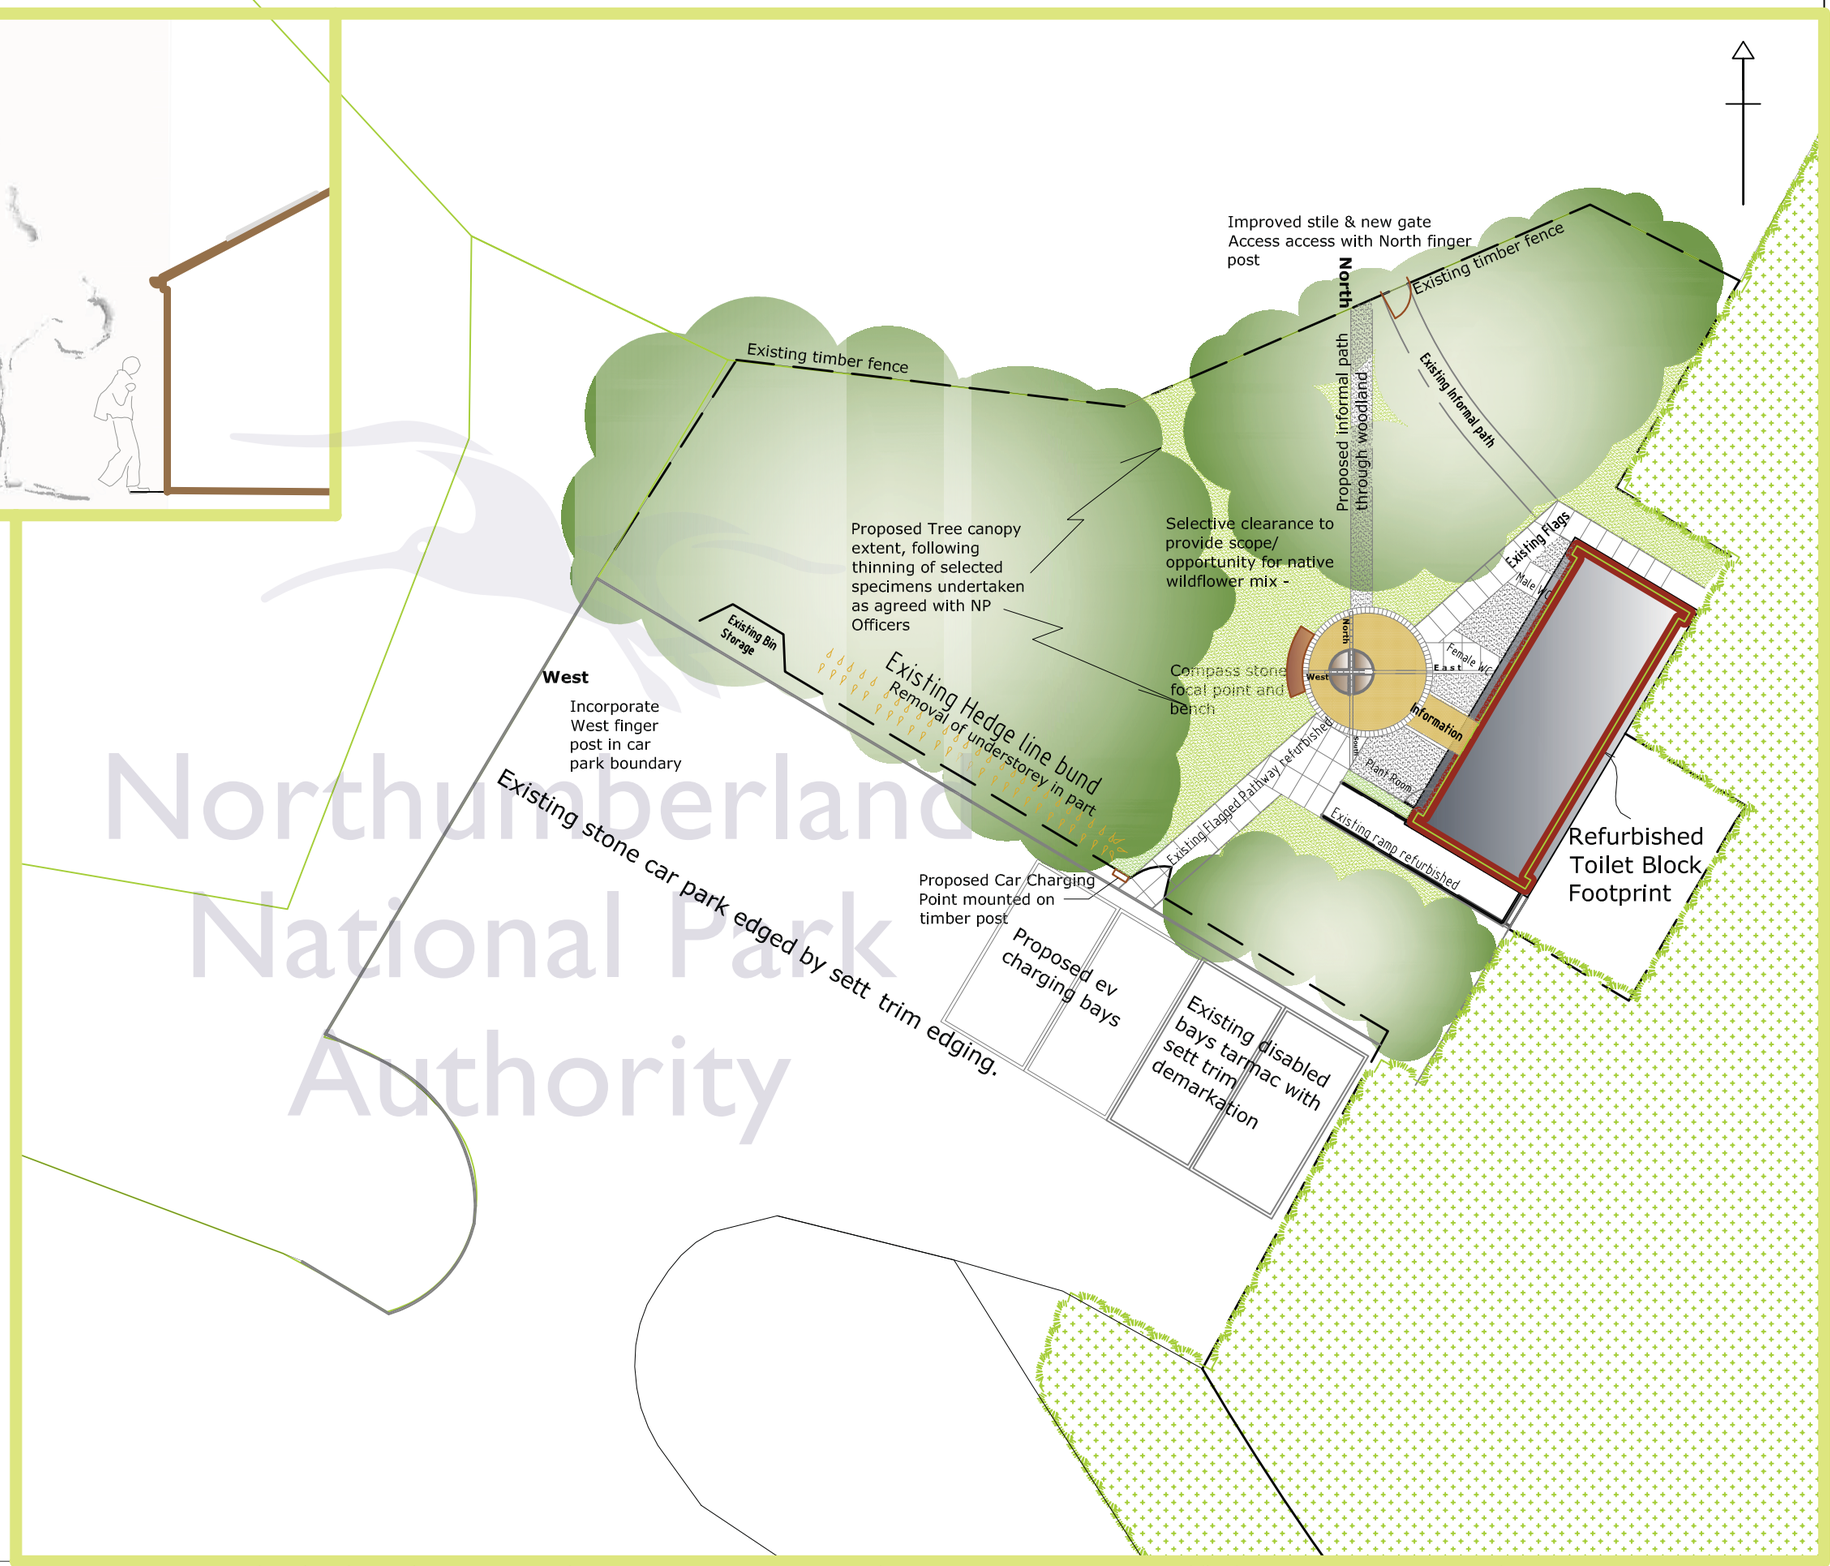

Northumberland National Park Authority

Newcastle City Council
Michael Murphy, Director of Communities, Architectural and Building Design Services,
Civic Centre, Newcastle upon Tyne, NE1 8QH.
Tel: 0191 278 7878 ext. 23277 Fax: 0191 2783436
Email: architecturalservices@newcastle.gov.uk
www.newcastle.gov.uk

© Crown Copyright and database right 2013. Ordnance Survey 100019569.

Rev.	By	Date	Description
A & B	jmf	28/5/14	revised layout to suit new building footprint
C	jmf	16/9/14	Dark skies platform omitted
D	jmf	25/11/14	revised layout

Project
Bulby's Wood
Public Toilet Refurbishment for Northumberland N P

Drawing title
Proposed External Layout

Drawn by: JMF
Date: 8/1/2014
Path & Filename: G:\lsgrp\G5043\External works
Layout: .07 proposed layout Rev D

Scales: 1: 200 @ A3
Job Number: G5043
Drawing Number: .07
Revision: D