## SOUTH ELEVATION

1:50

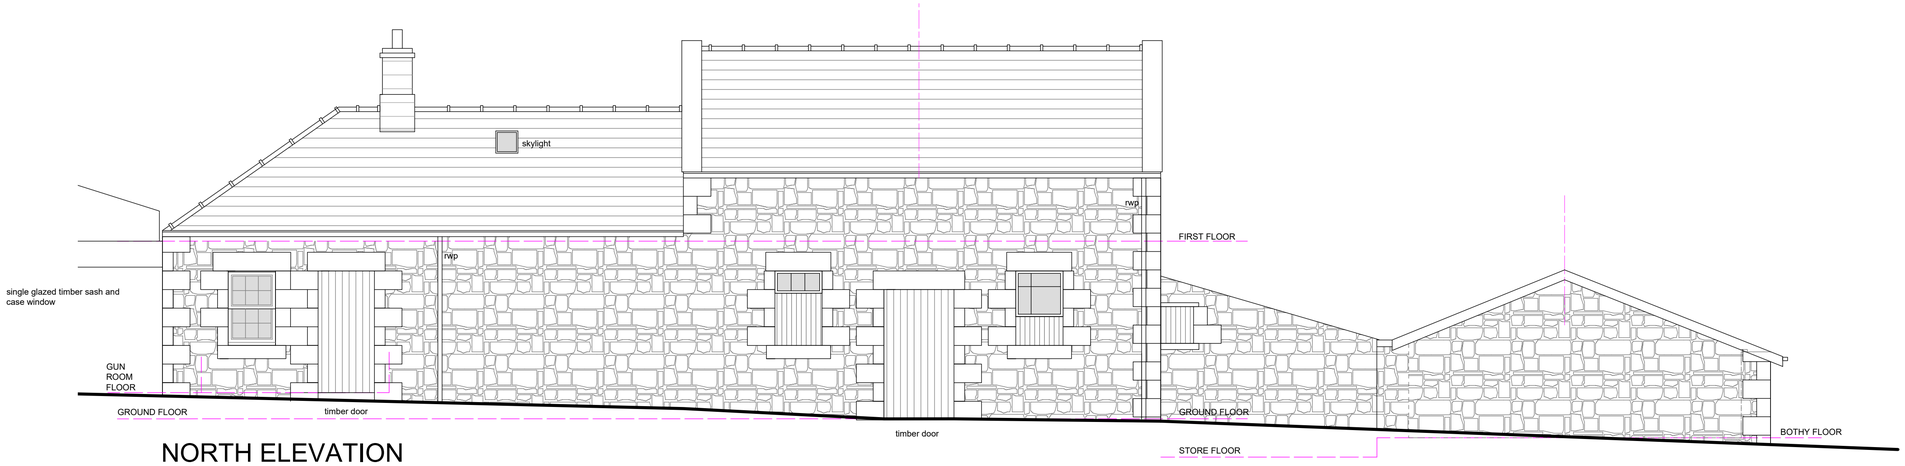


## NORTH ELEVATION

1:50

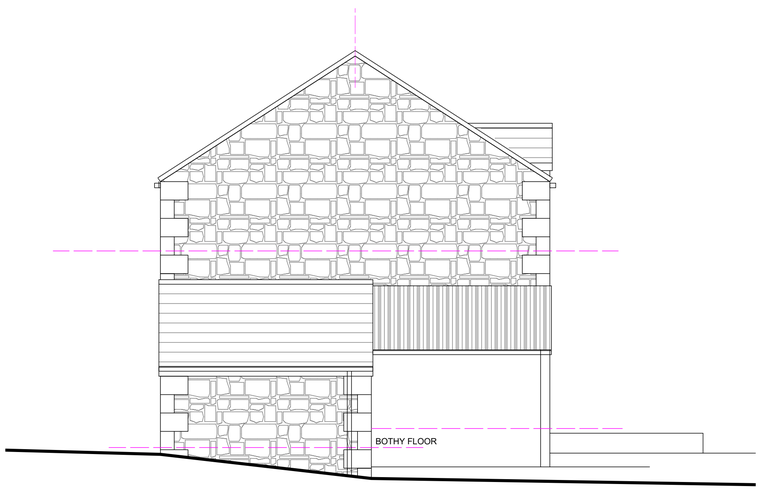


## WEST ELEVATION

1:50

PHOTO 1

PHOTO 2

PHOTO 3

PHOTO 4

PHOTO 5

PHOTO 6

IRD DESIGN Ltd
Chartered Building Engineers
Architectural Consultants

This drawing, or part thereof is protected by Copyright and must not be reproduced without the prior written consent of IRD Design Ltd.

CBuildE chartered building engineer

cabe chartered association of building engineers

This is to certify that this drawing is a true copy of the original drawings referred to in the application

Signed.....

Dated.....

| No. | Description | Date |
|---|---|---|
| | | |

IRD DESIGN Ltd
Chartered Building Engineers
Architectural Consultants

New Harbour Building
Eyemouth
Berwickshire
TD14 5SD

Tel/Fax - 018907 50111
Email - irddesign@aol.co.uk

| | |
|---|---|
| Client | B & R BROWN |
| Project | PROPOSED CONVERSION OF STORAGE BUILDING INTO BUNKHOUSE/BOTHY AND HOLIDAY COTTAGE |
| Address | ILDERTON DOD<br>POWBURN<br>ALNWICK |
| Drawing Title | **SURVEY DRAWING**<br>ELEVATIONS AND PHOTOS<br>AS EXISTING |
| Date | FEB 2017 |
| Drawn by | IRD |
| Project number | 17/242 |
| Scale | 1:50 |

A1 002