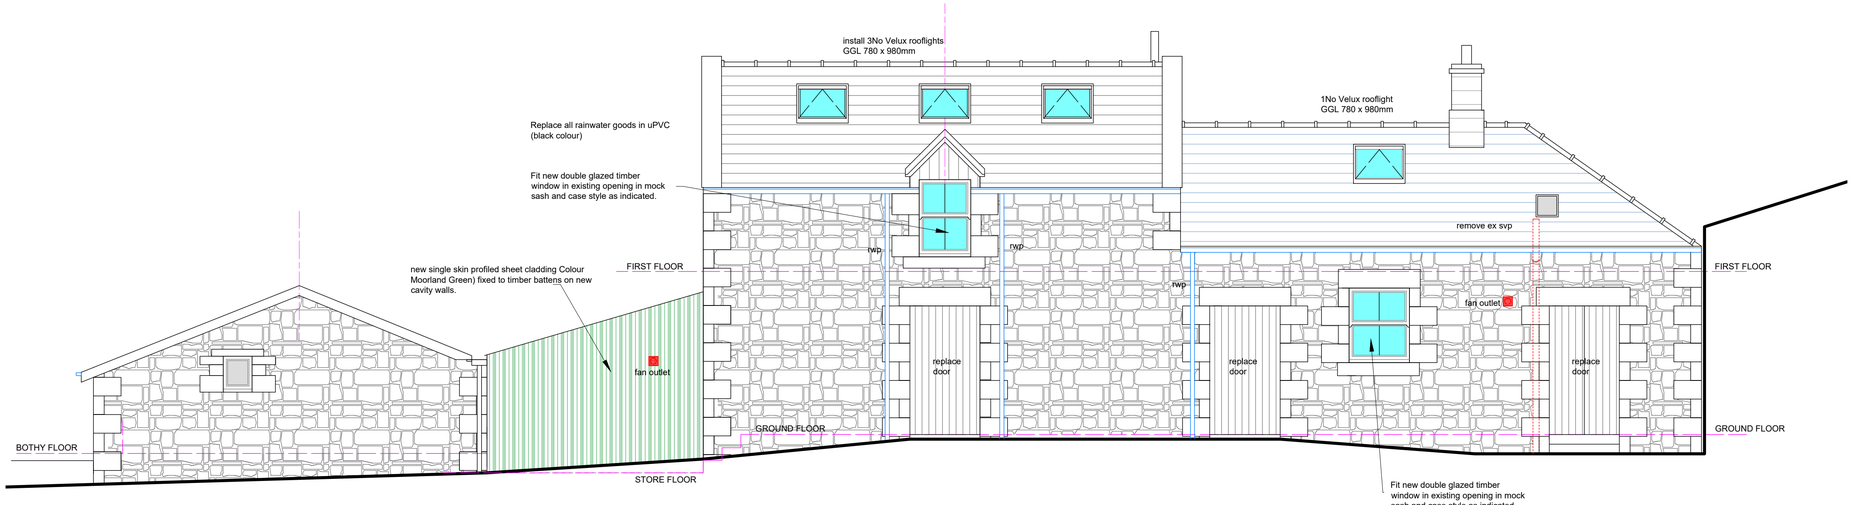

SOUTH ELEVATION

1:50

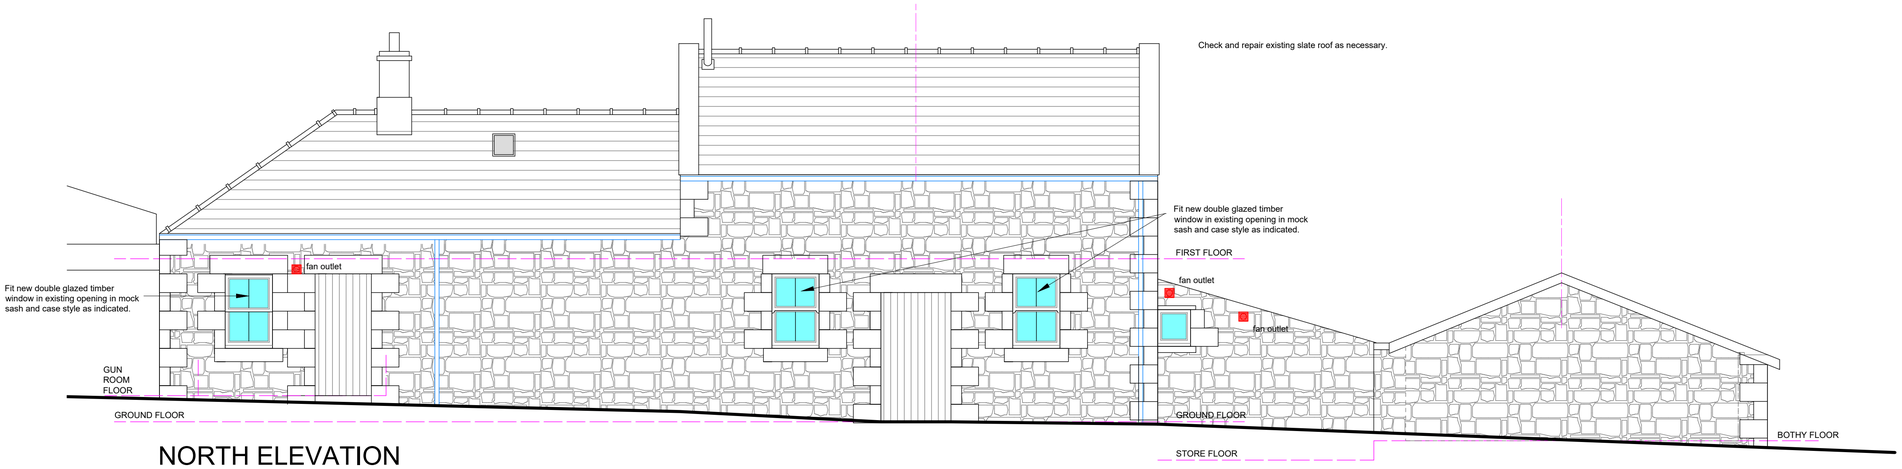

NORTH ELEVATION

1:50

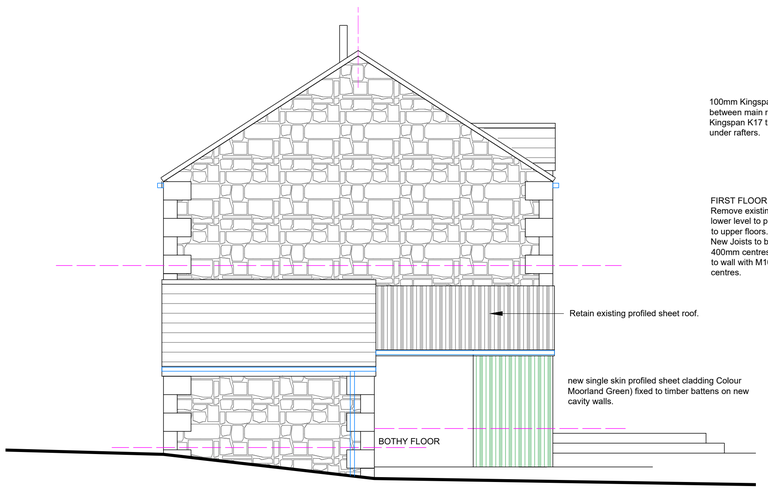

WEST ELEVATION

1:50

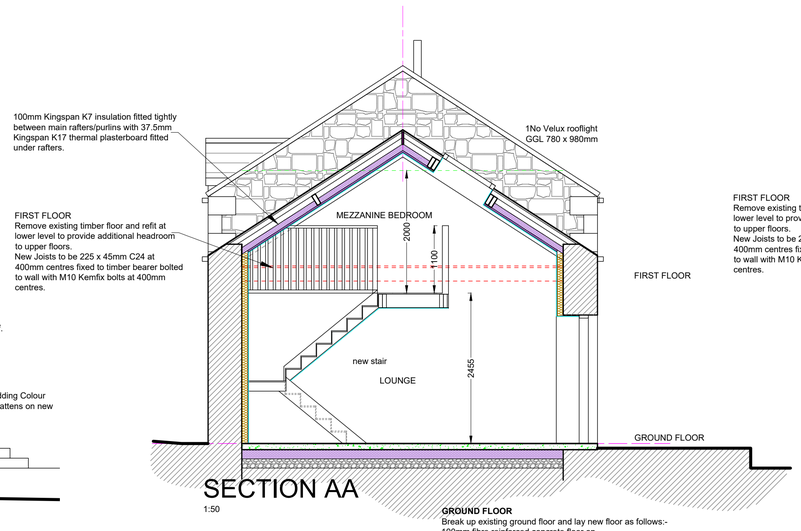

SECTION AA

1:50

GROUND FLOOR
Break up existing ground floor and lay new floor as follows:-
100mm fibre reinforced concrete floor on
Radon Membrane lapped and sealed and taken up walls a minimum of 1000mm,
150mm Kingspan K3 insulation board,
150mm compacted type 1 material.

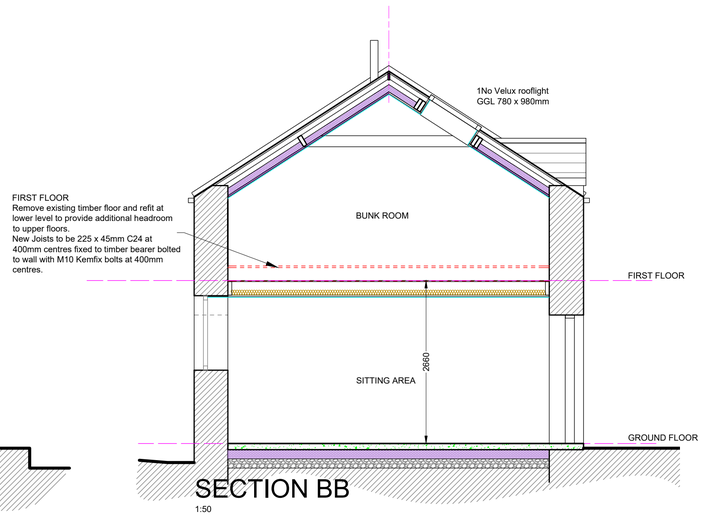

SECTION BB

1:50

IRD DESIGN Ltd
Chartered Building Engineers
Architectural Consultants

This drawing, or part thereof is protected by Copyright and must not be reproduced without the prior written consent of IRD Design Ltd.

CBuildE chartered building engineer

cabe chartered association of building engineers

This is to certify that this drawing is a true copy of the original drawings referred to in the application

Signed.....

Dated.....

No.	Description	Date

IRD DESIGN Ltd
Chartered Building Engineers
Architectural Consultants

New Harbour Building
Eyemouth
Berwickshire
TD14 5SD

Tel/Fax - 018907 50111
Email - irddesign@aol.co.uk

Client	B & R BROWN
Project	PROPOSED CONVERSION OF STORAGE BUILDING INTO BUNKHOUSE/BOTHY AND HOLIDAY COTTAGE
Address	ILDERTON DOD POWBURN ALNWICK
Drawing Title	**APPLICATION DRAWING** ELEVATIONS AND PHOTOS AS PROPOSED
Date	MARCH 2017
Drawn by	IRD
Project number	17/242
Scale	1:50
A1	004