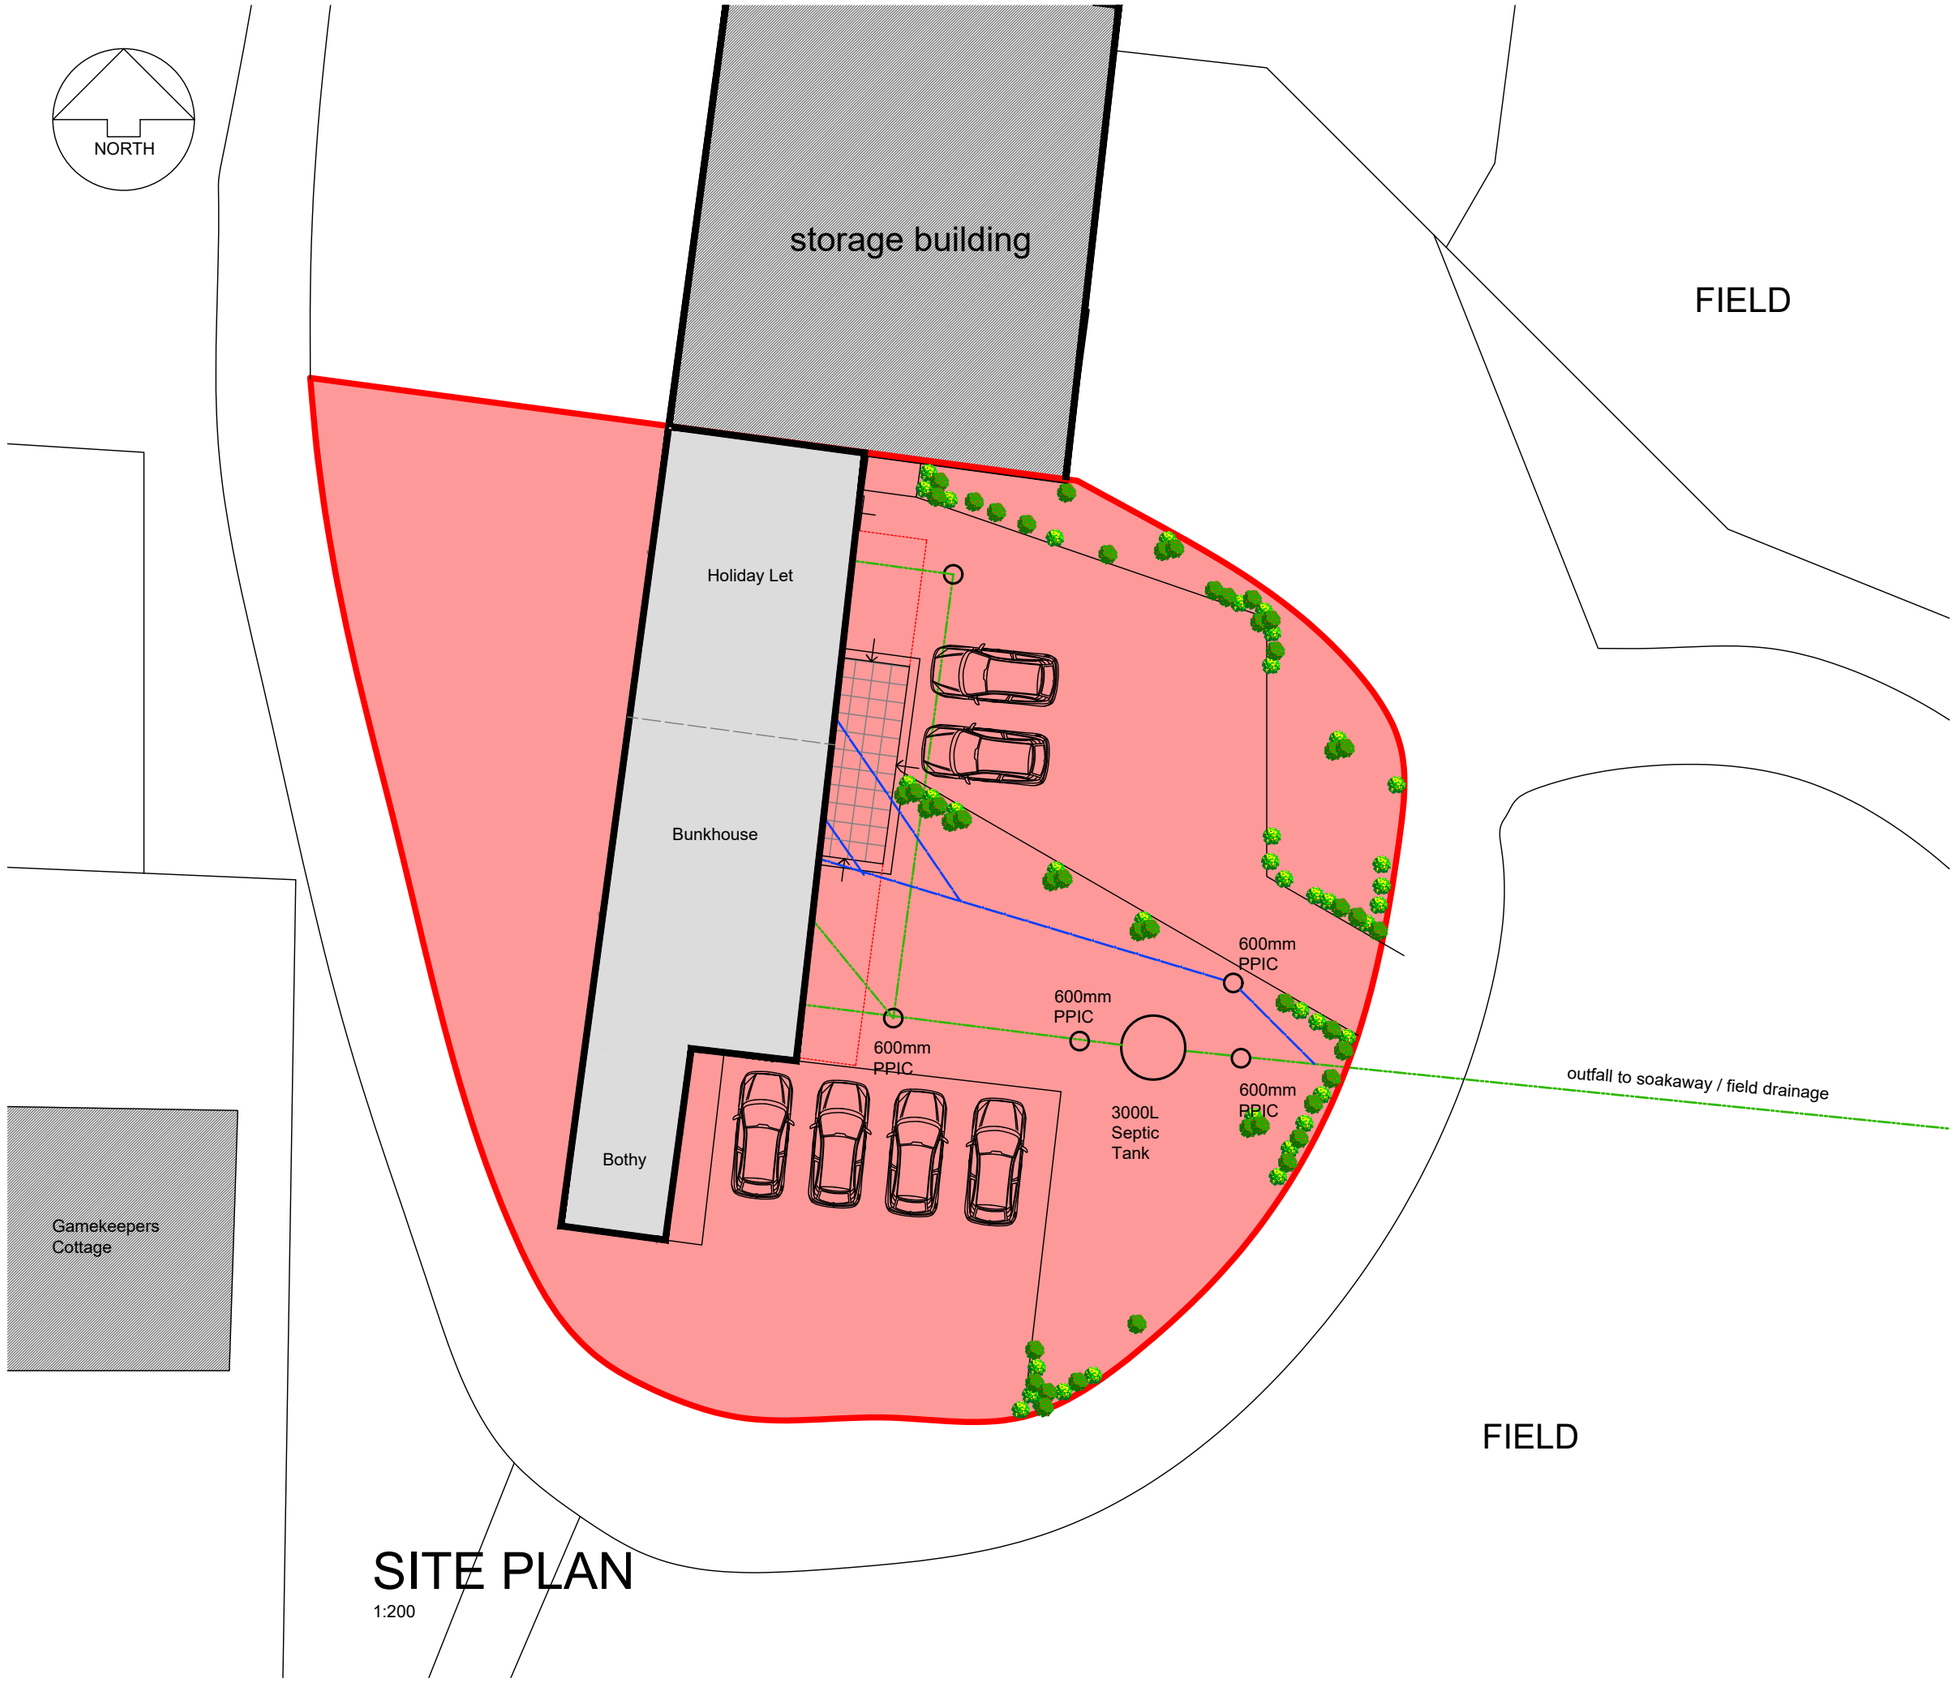

SITE PLAN
1:200

IRD DESIGN Ltd
Chartered Building Engineers
Architectural Consultants

This drawing is protected by Copyright and must not be reproduced without the prior written consent of IRD Design Ltd.

CBuildE chartered building engineer
cabe chartered association of building engineers

This is to certify that this drawing is a true copy of the original drawing referred to in the application

Signed.....

Dated.....

No.	Description	Date

IRD DESIGN Ltd
Chartered Building Engineers
Architectural Consultants

New Harbour Building
Eyemouth
Berwickshire
TD14 5SD
Tel/Fax - 018907 50111
Email - irddesign@aol.co.uk

Client	B & R BROWN
Project	PROPOSED CONVERSION OF STORAGE BUILDING INTO BUNKHOUSE/BOTHY AND HOLIDAY COTTAGE
Address	ILDERTON DOD POWBURN ALNWICK
Drawing Title	**APPLICATION DRAWING** SITE LAYOUT PLAN AS PROPOSED
Date	March 2017
Drawn by	IRD
Project Number	17/242
Scale	1:50
A3	005