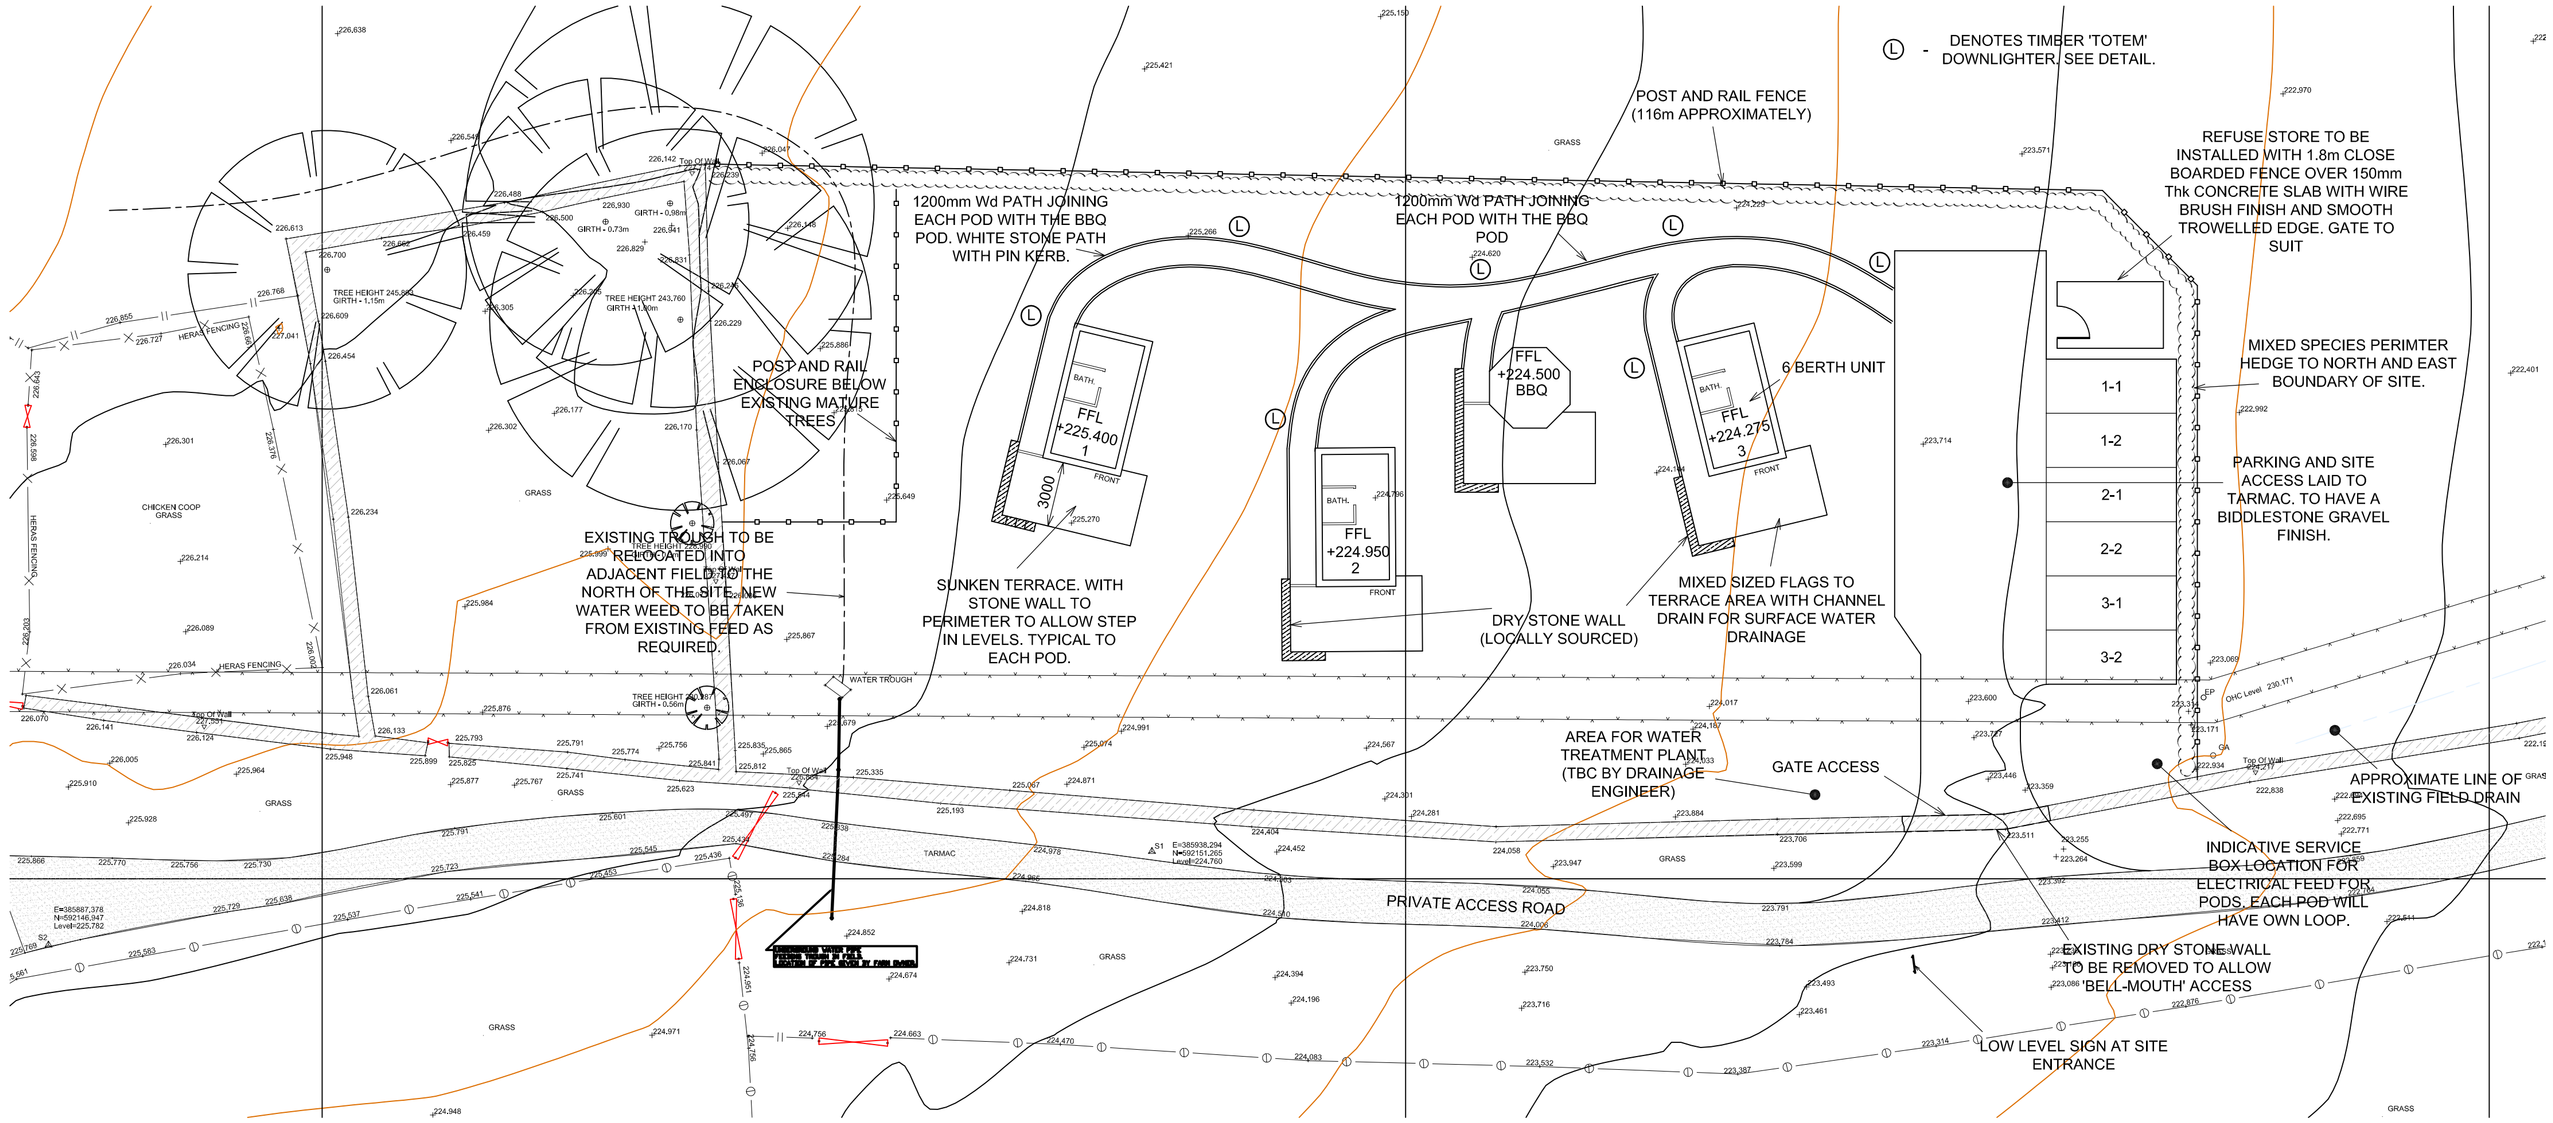

PROPOSED SITE PLAN

1:100

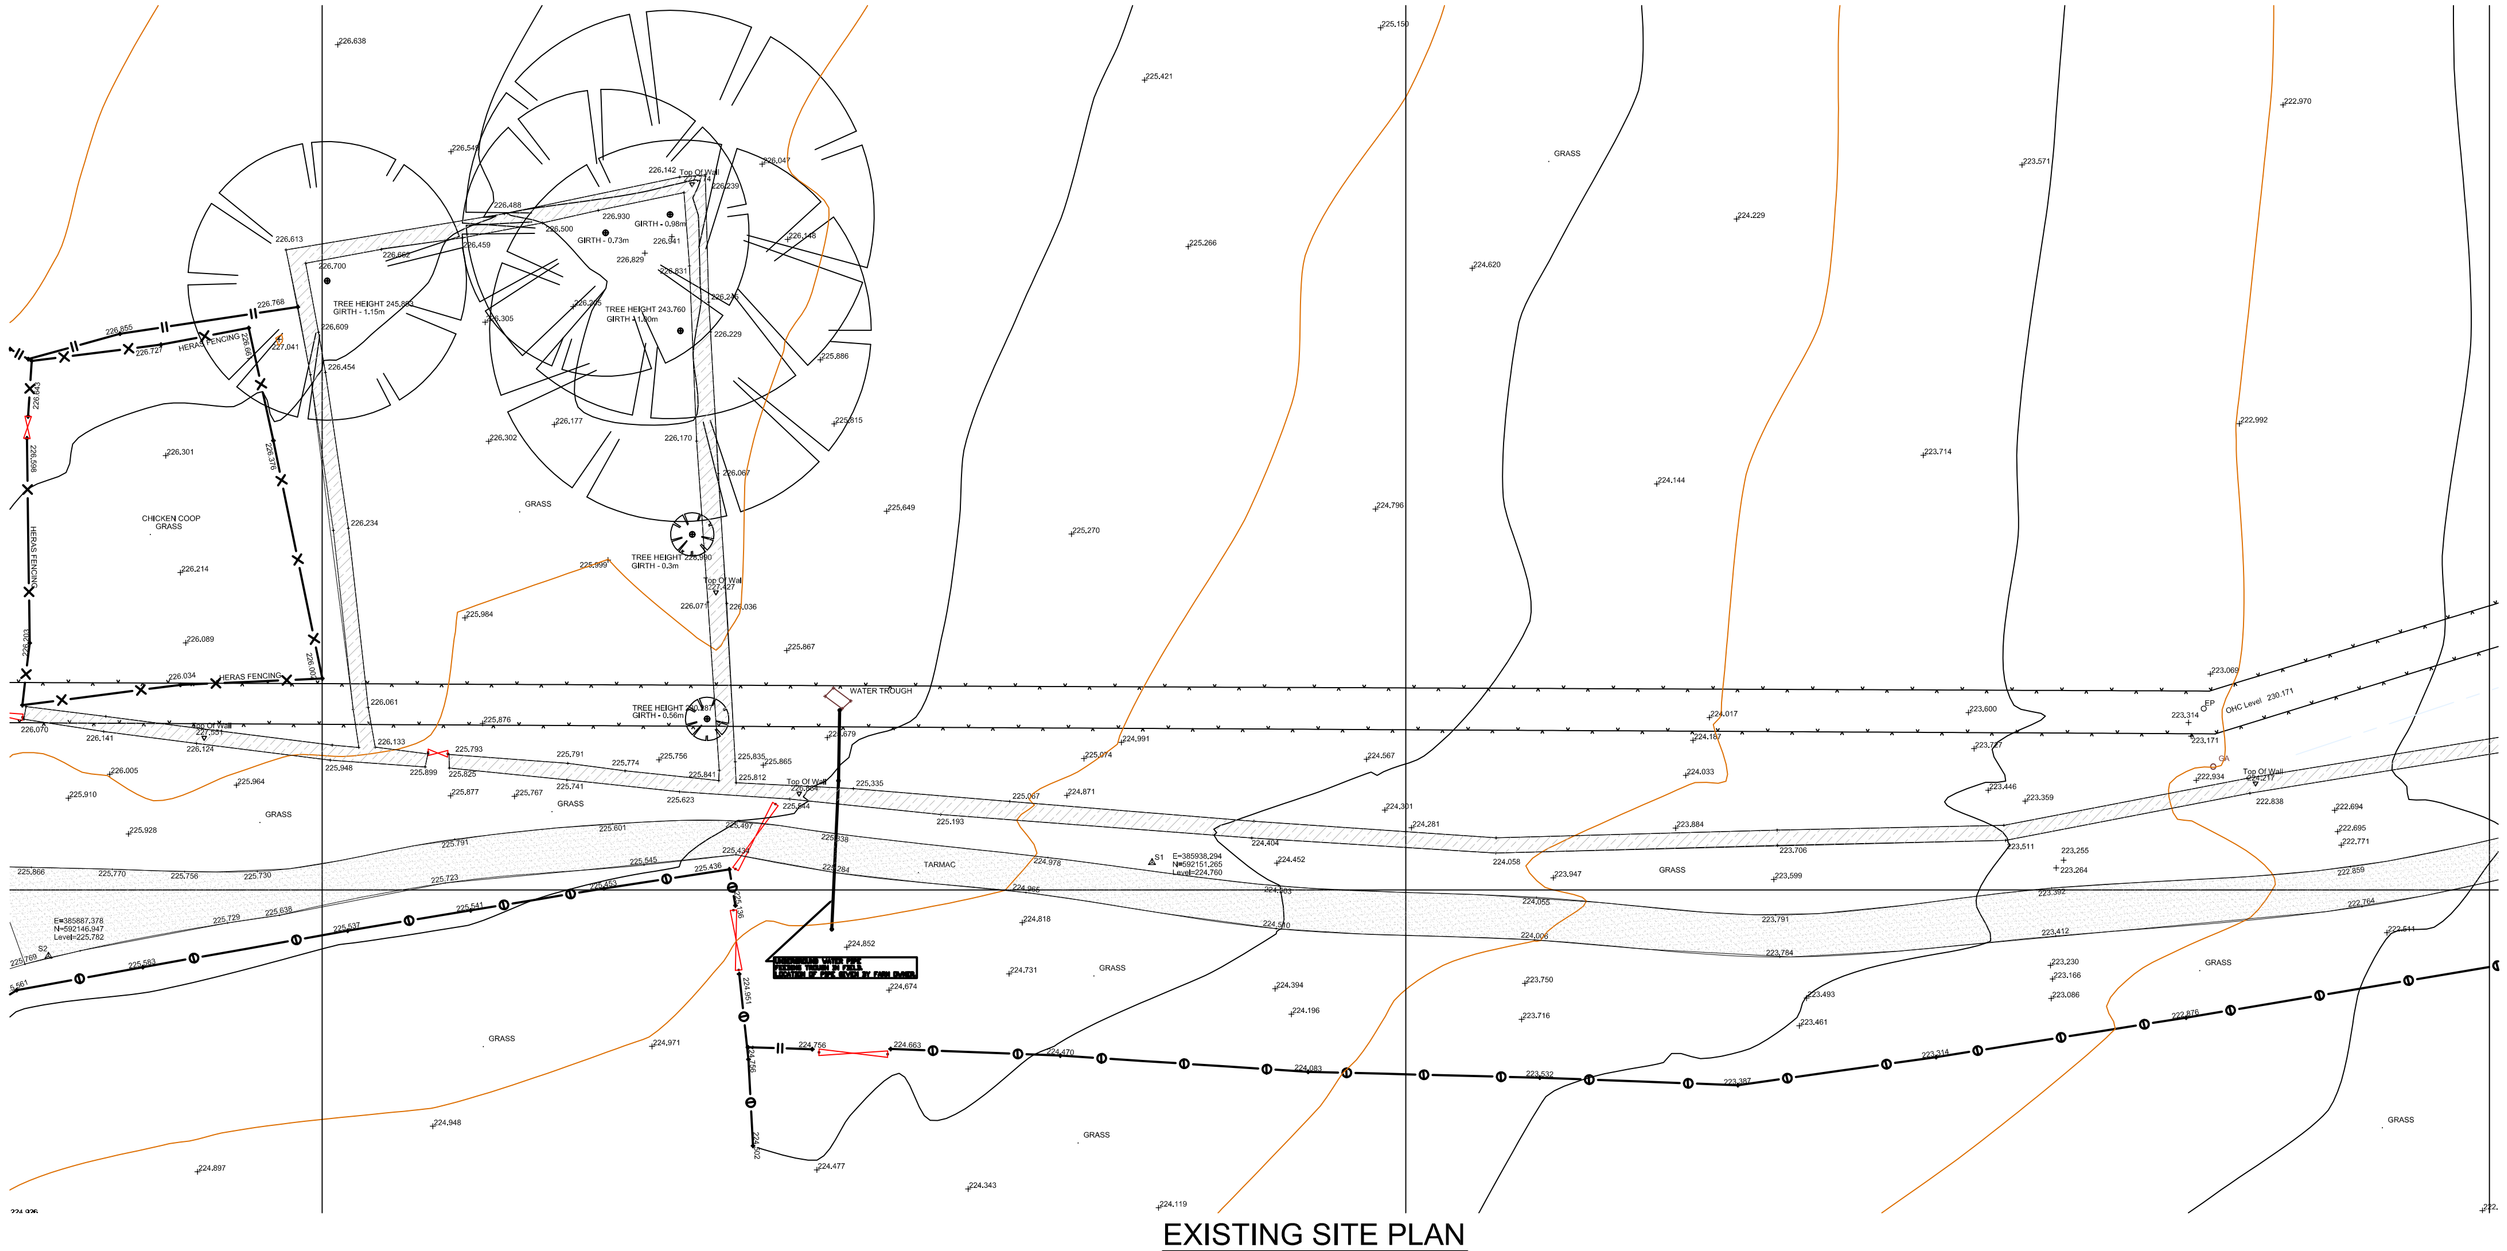

EXISTING SITE PLAN

1:100

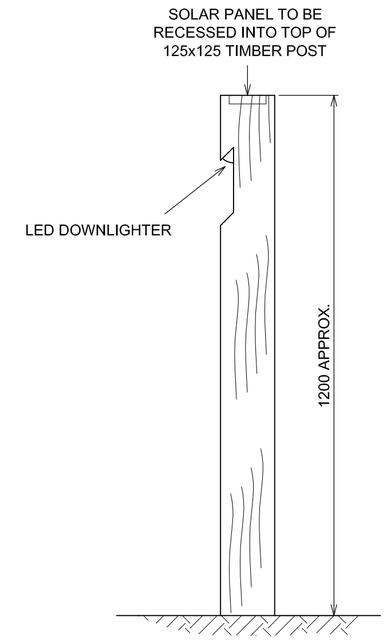

SOLAR POWERED 'TOTEM' DOWNLIGHTER

1:10

L - DENOTED THUS

Rev	Details	Date
E	Approximate line of existing field drain	12.10.17
D	Bathroom position added to pods	29.09.17
C	Updated to show site plan/ Lighting added	13.09.17
B	Updated site layout following client meeting	20.08.17
A	Preliminary Issue	15.08.17

Client
Mr and Mrs Walton

Project
Glampods Northumberland

Address
Troughend West Tofts
Otterburn
NE19 1LA

Drawing Title
Existing and proposed layout

Drawing Status
PRELIMINARY

Scale As shown @ A1
Job No 2017 011
Date August 2017
Dwg No 001
Rev E