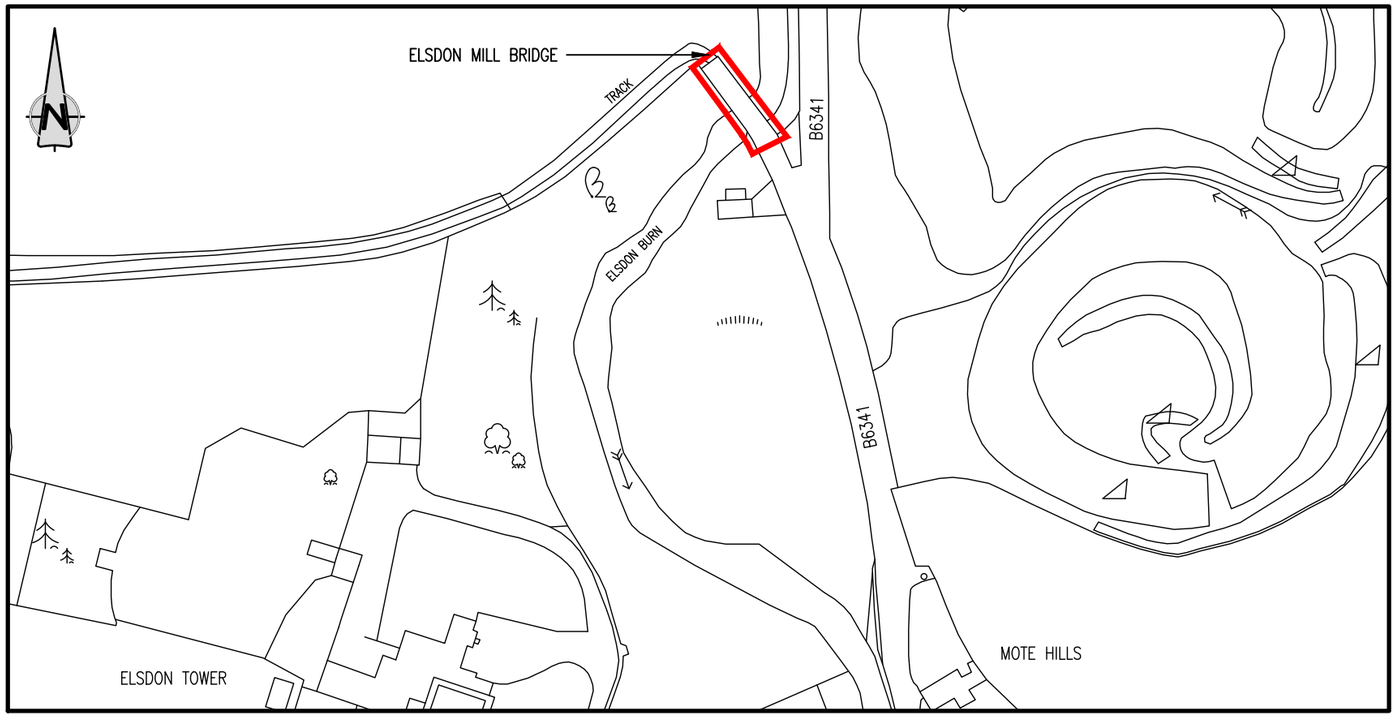

PLAN ON BRIDGE

SCALE 1:1250

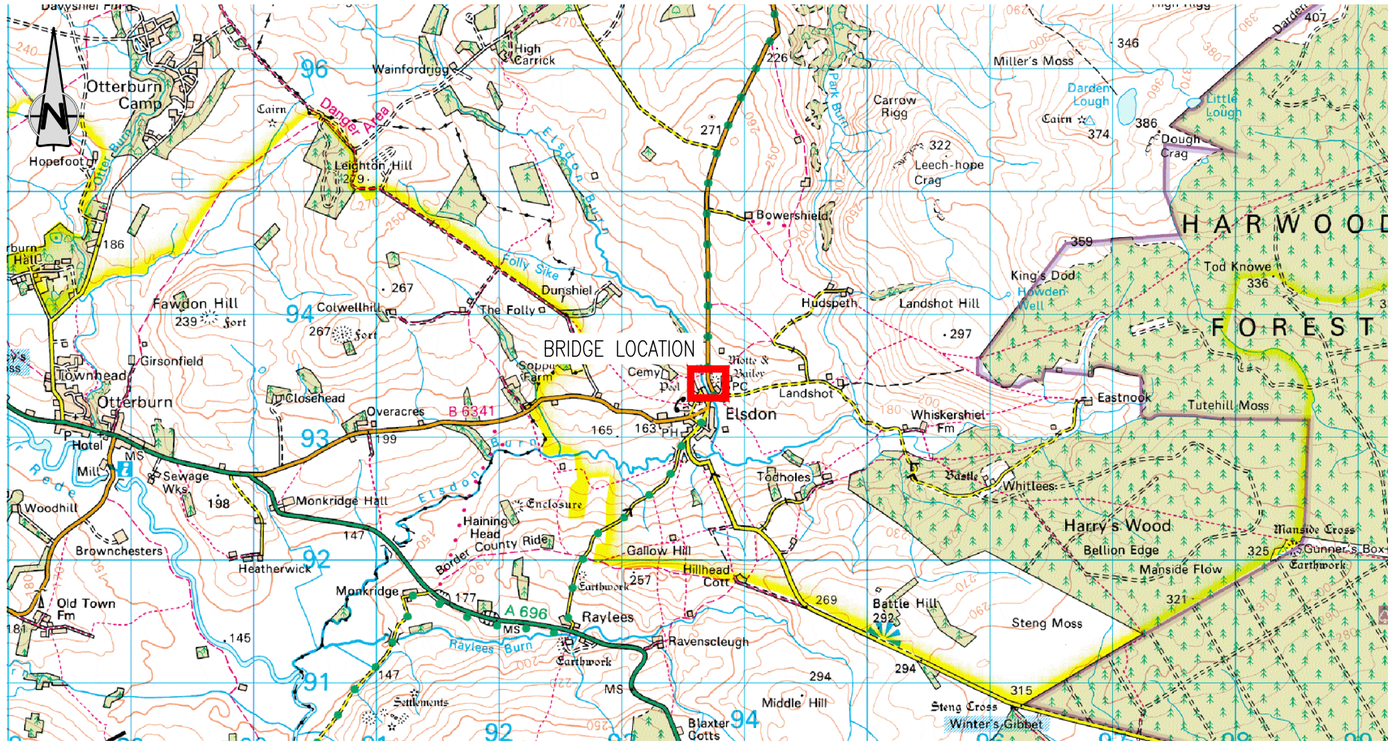

LOCATION PLAN

SCALE 1:50,000

All rights reserved . No part of this document may be reproduced in any material form (including photocopying or storing in any medium) without the written permission of Northumberland County Council except in accordance with the provisions of Copyright, Designs and Patents Act 1988.
Unauthorised reproduction may lead to prosecution or civil proceedings.

Reproduced from/based upon the Ordnance Survey mapping with permission of the Controller of Her Majesty's Stationery Office. © Crown copyright. Unauthorised reproduction infringes Crown copyright and may lead to prosecution or civil proceedings.
NORTHUMBERLAND COUNTY COUNCIL - O.S. License No.100049048 (2009)

CONTRACT DRAWING No.

DRAWING SIZE A3

NORTHUMBERLAND
Northumberland County Council

LEGEND

SITE BOUNDARY

REVISION	By	Date	Rev.

Drawing Status

LISTED BUILDING CONSENT

Client

NORTHUMBERLAND COUNTY COUNCIL
COUNTY HALL, MORPETH.
NORTHUMBERLAND. NE61 2EF

Job Title

U4085/01 ELSDON MILL BRIDGE
MASONRY REPAIR AND STRENGTHENING

Drawing Title

LOCATION PLAN

Scales AS SHOWN

NORTHUMBERLAND
Northumberland County Council
TECHNICAL SERVICES

Drn	Date	Checked	Passed
RHK	08/16	DBB	PJS

Drawing Number MA151421/B/U4085/01/03 Rev

Job Number/File Number Rev