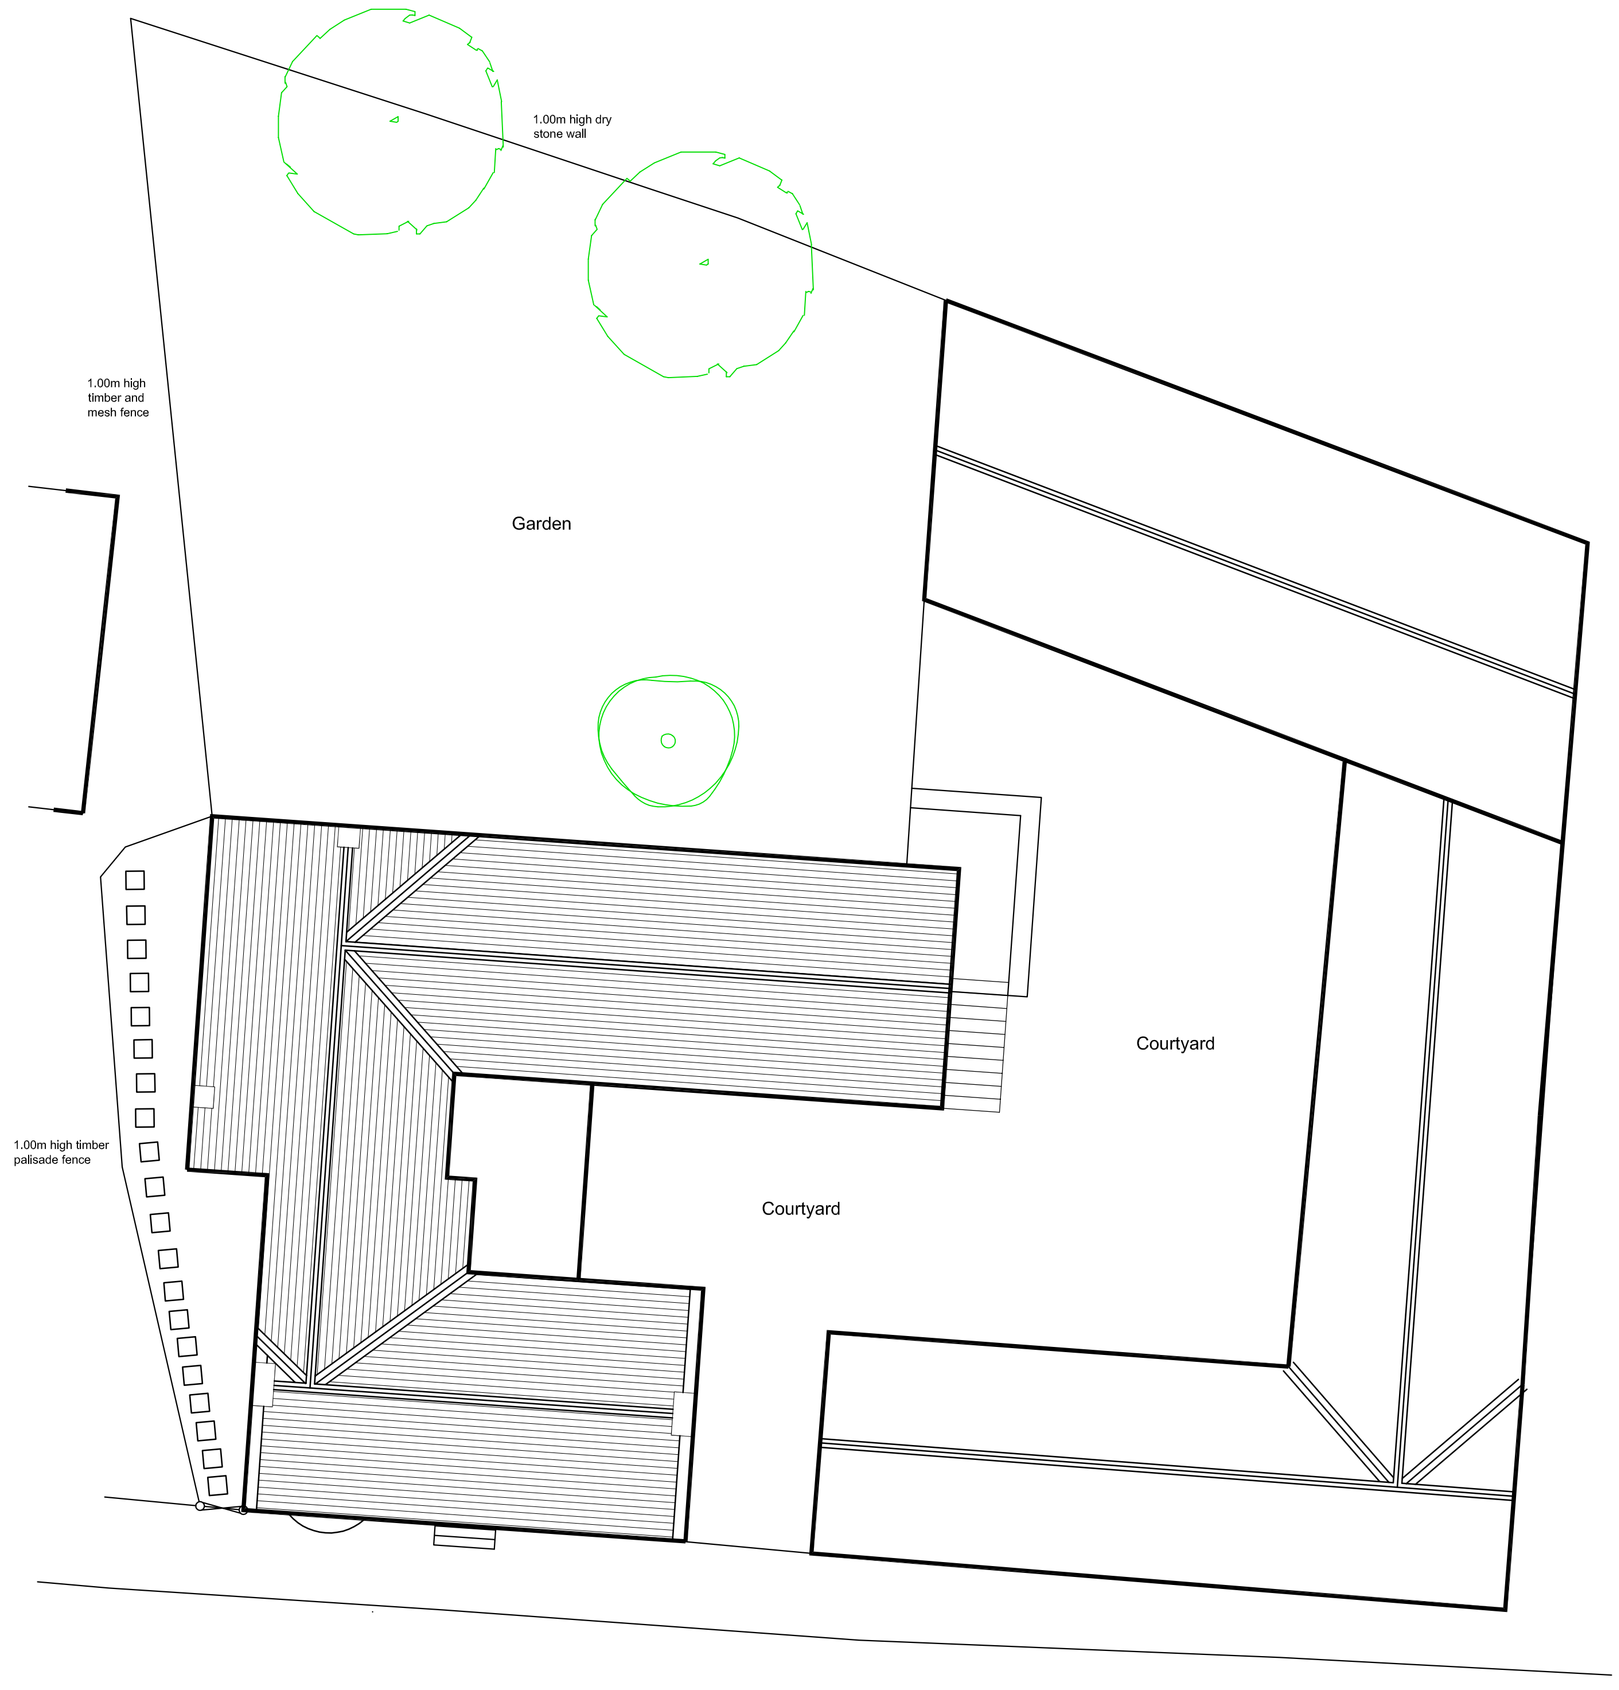

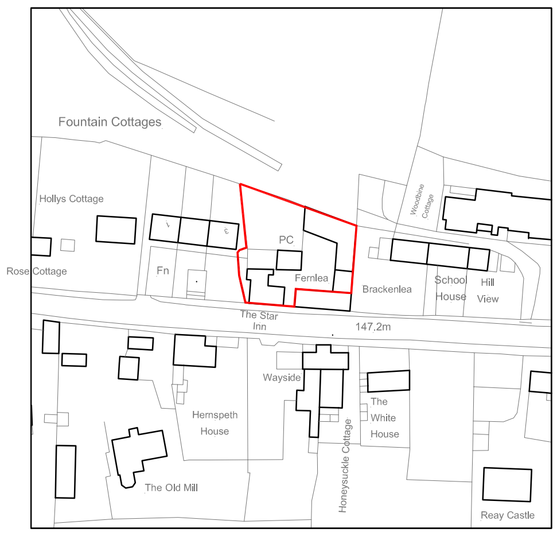

Location Plan Scale 1 : 1250

Title:
Existing Site, Roof & Location Plans

Project & Client:
Proposed Alterations
The Star Inn
Harbottle

No.	REVISIONS
20-02-03	

Scale:	Date:	Drawn by:
1:100	Jan '20	

RICHARDSON
SURVEYING
ARCHITECTURE

17 Aynsley Terrace, Consett, Co. Durham, DH8 5NF

E: info@rsa-ltd.co.uk W: www.rsa-ltd.co.uk T: 01207 581318