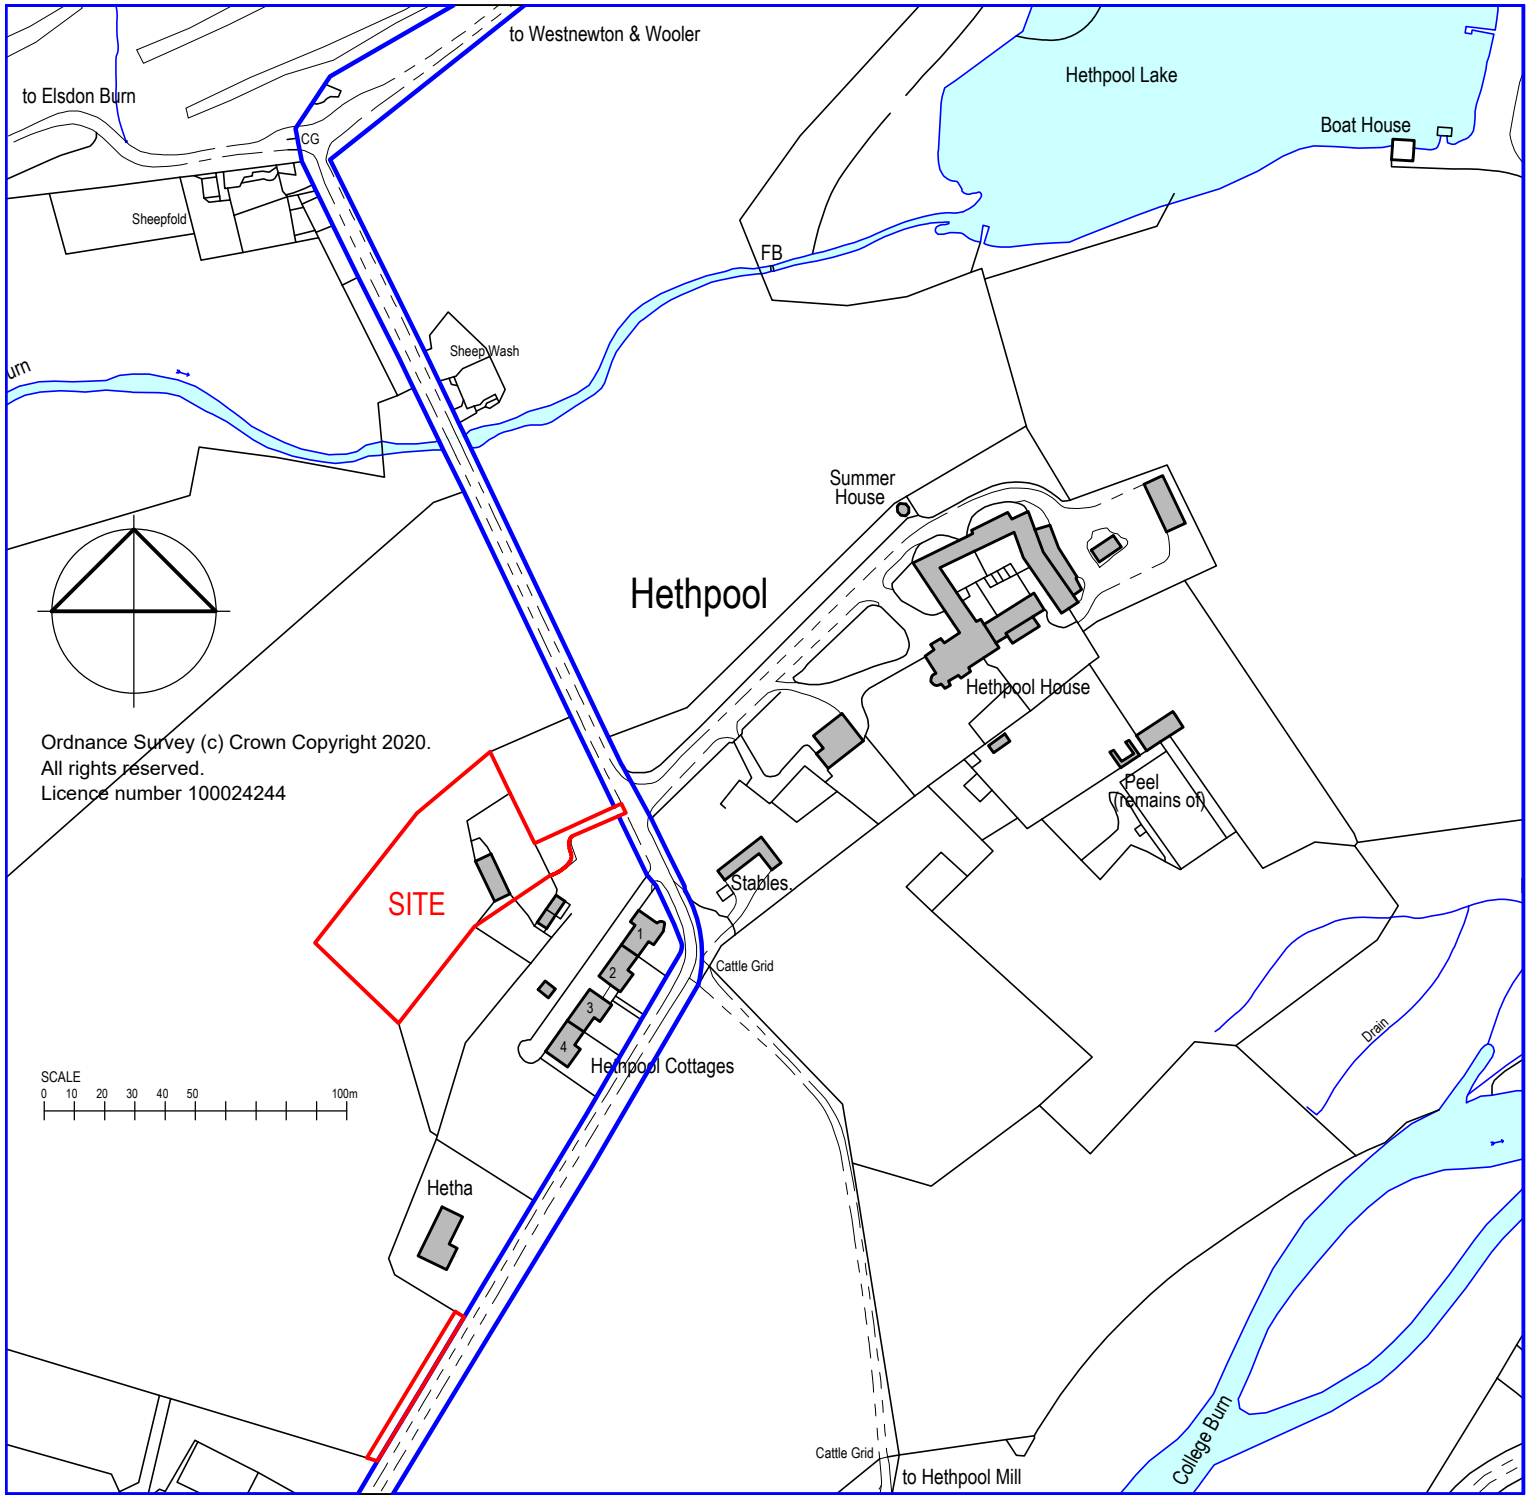

		Strip of roadside planting added.
B	August 2020	Further boundary change.
A	August 2020	Site boundary adjusted.

PROJECT

PROPOSED NEW G.P. SHED AT HETHPOOL
COLLEGE VALLEY, WOOLER
NE71 6TW

CLIENT

COLLEGE VALLEY ESTATE

TITLE

LOCATION PLAN

savills

Eastfield House, Main Street, Corbridge
NE45 5LD
Tel 01434 632 001
www.savills.co.uk

SCALE	DRAWN I.M.
1:2500 @ A4	DATE MAY 2020

DRAWING NUMBER

5251 / 20 / B