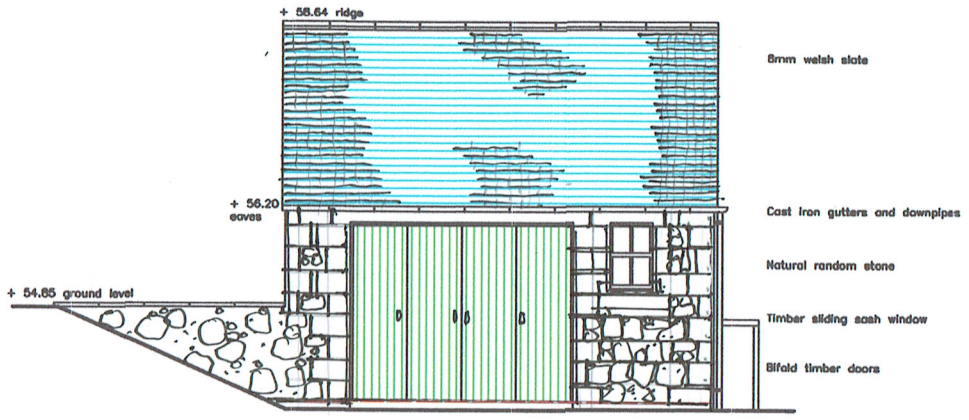

North Elevation

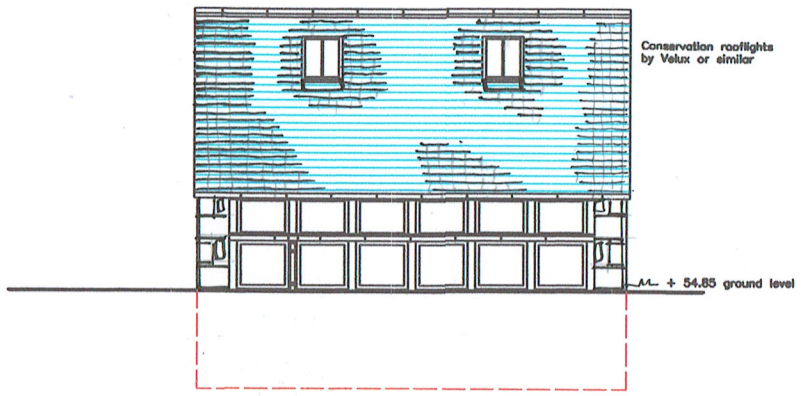

South Elevation

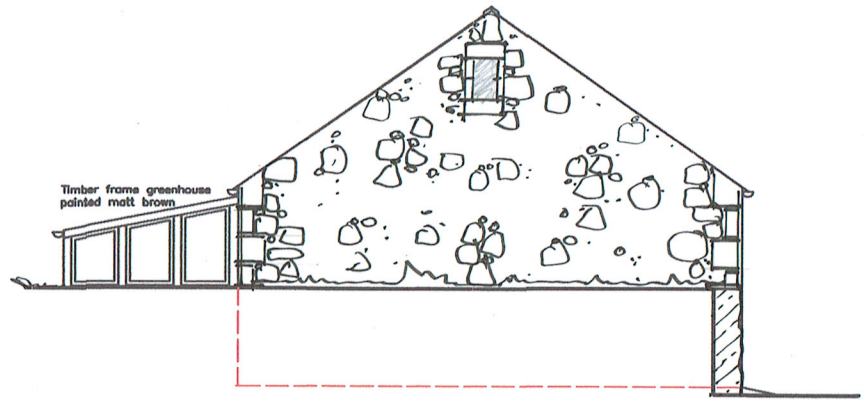

East Elevation

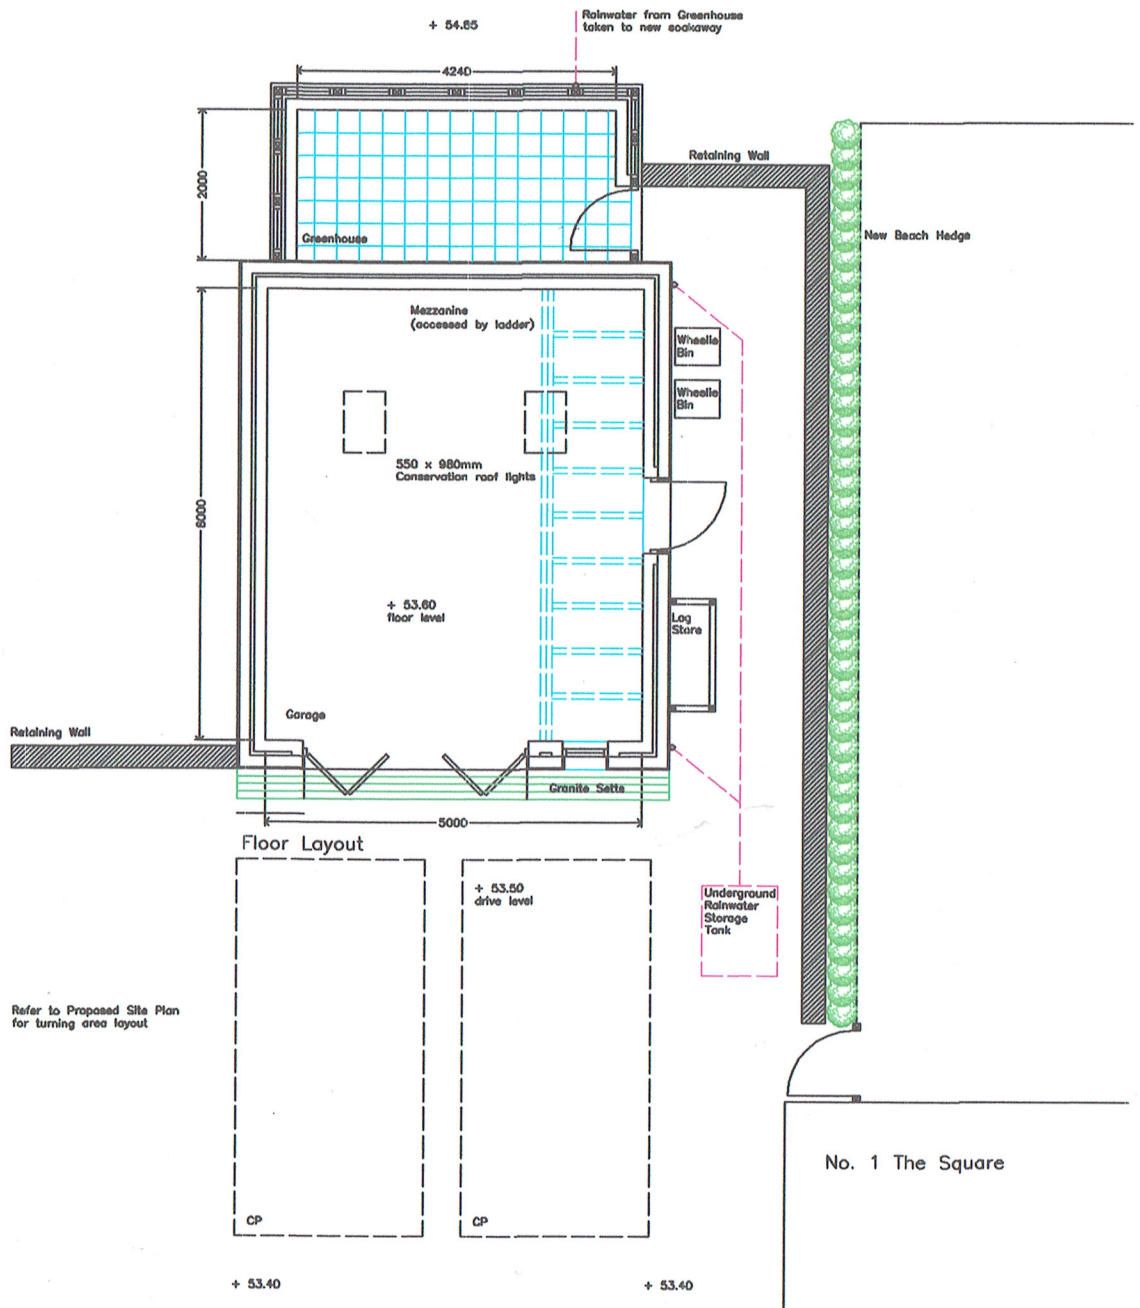

Floor Layout

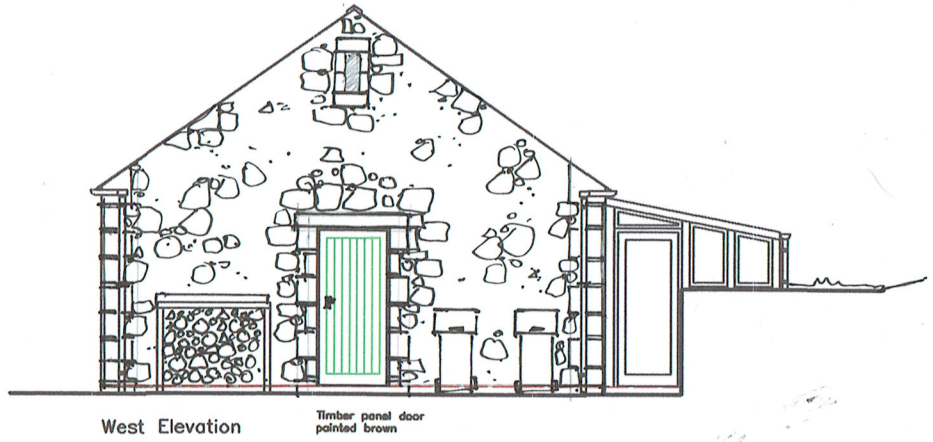

West Elevation

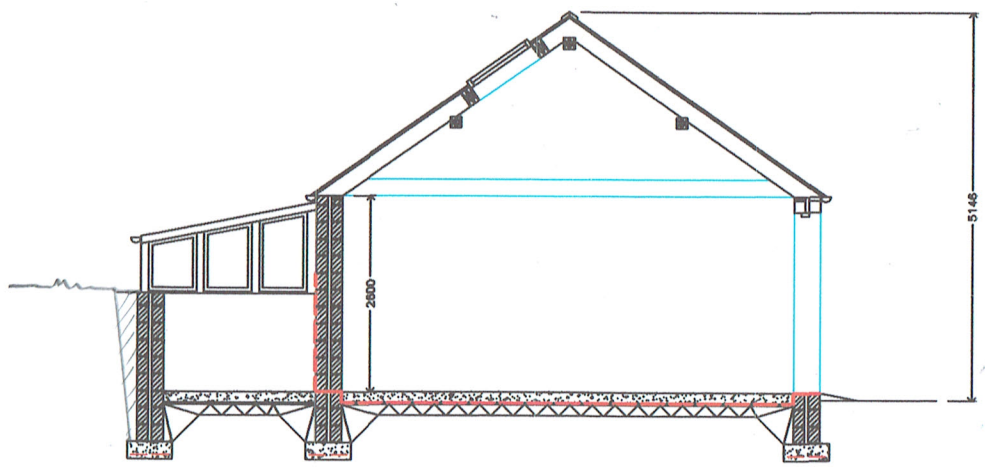

PROJECT Improvement Scheme No. 1 The Square Akeld Wooler Northumberland NE71 6TA	
CLIENT Mr. & Mrs. T. Astles	
TITLE Proposed Garage	
SCALE 1:50 @ A1 1:100 @ A3 (Do not scale)	DATE June 2020 DRN BY J Dobson
PROJECT NO. 20 / 460	DWG NO. 03 (A)
REVISIONS Rev A: Amendment to external materials. July 2020	

DOBSONS DESIGN LTD

The Crossings, Yeavering, Kirknewton, Wooler
Northumberland, NE71 6HG
Tel: (01668) 216363 Fax: (01668) 216165