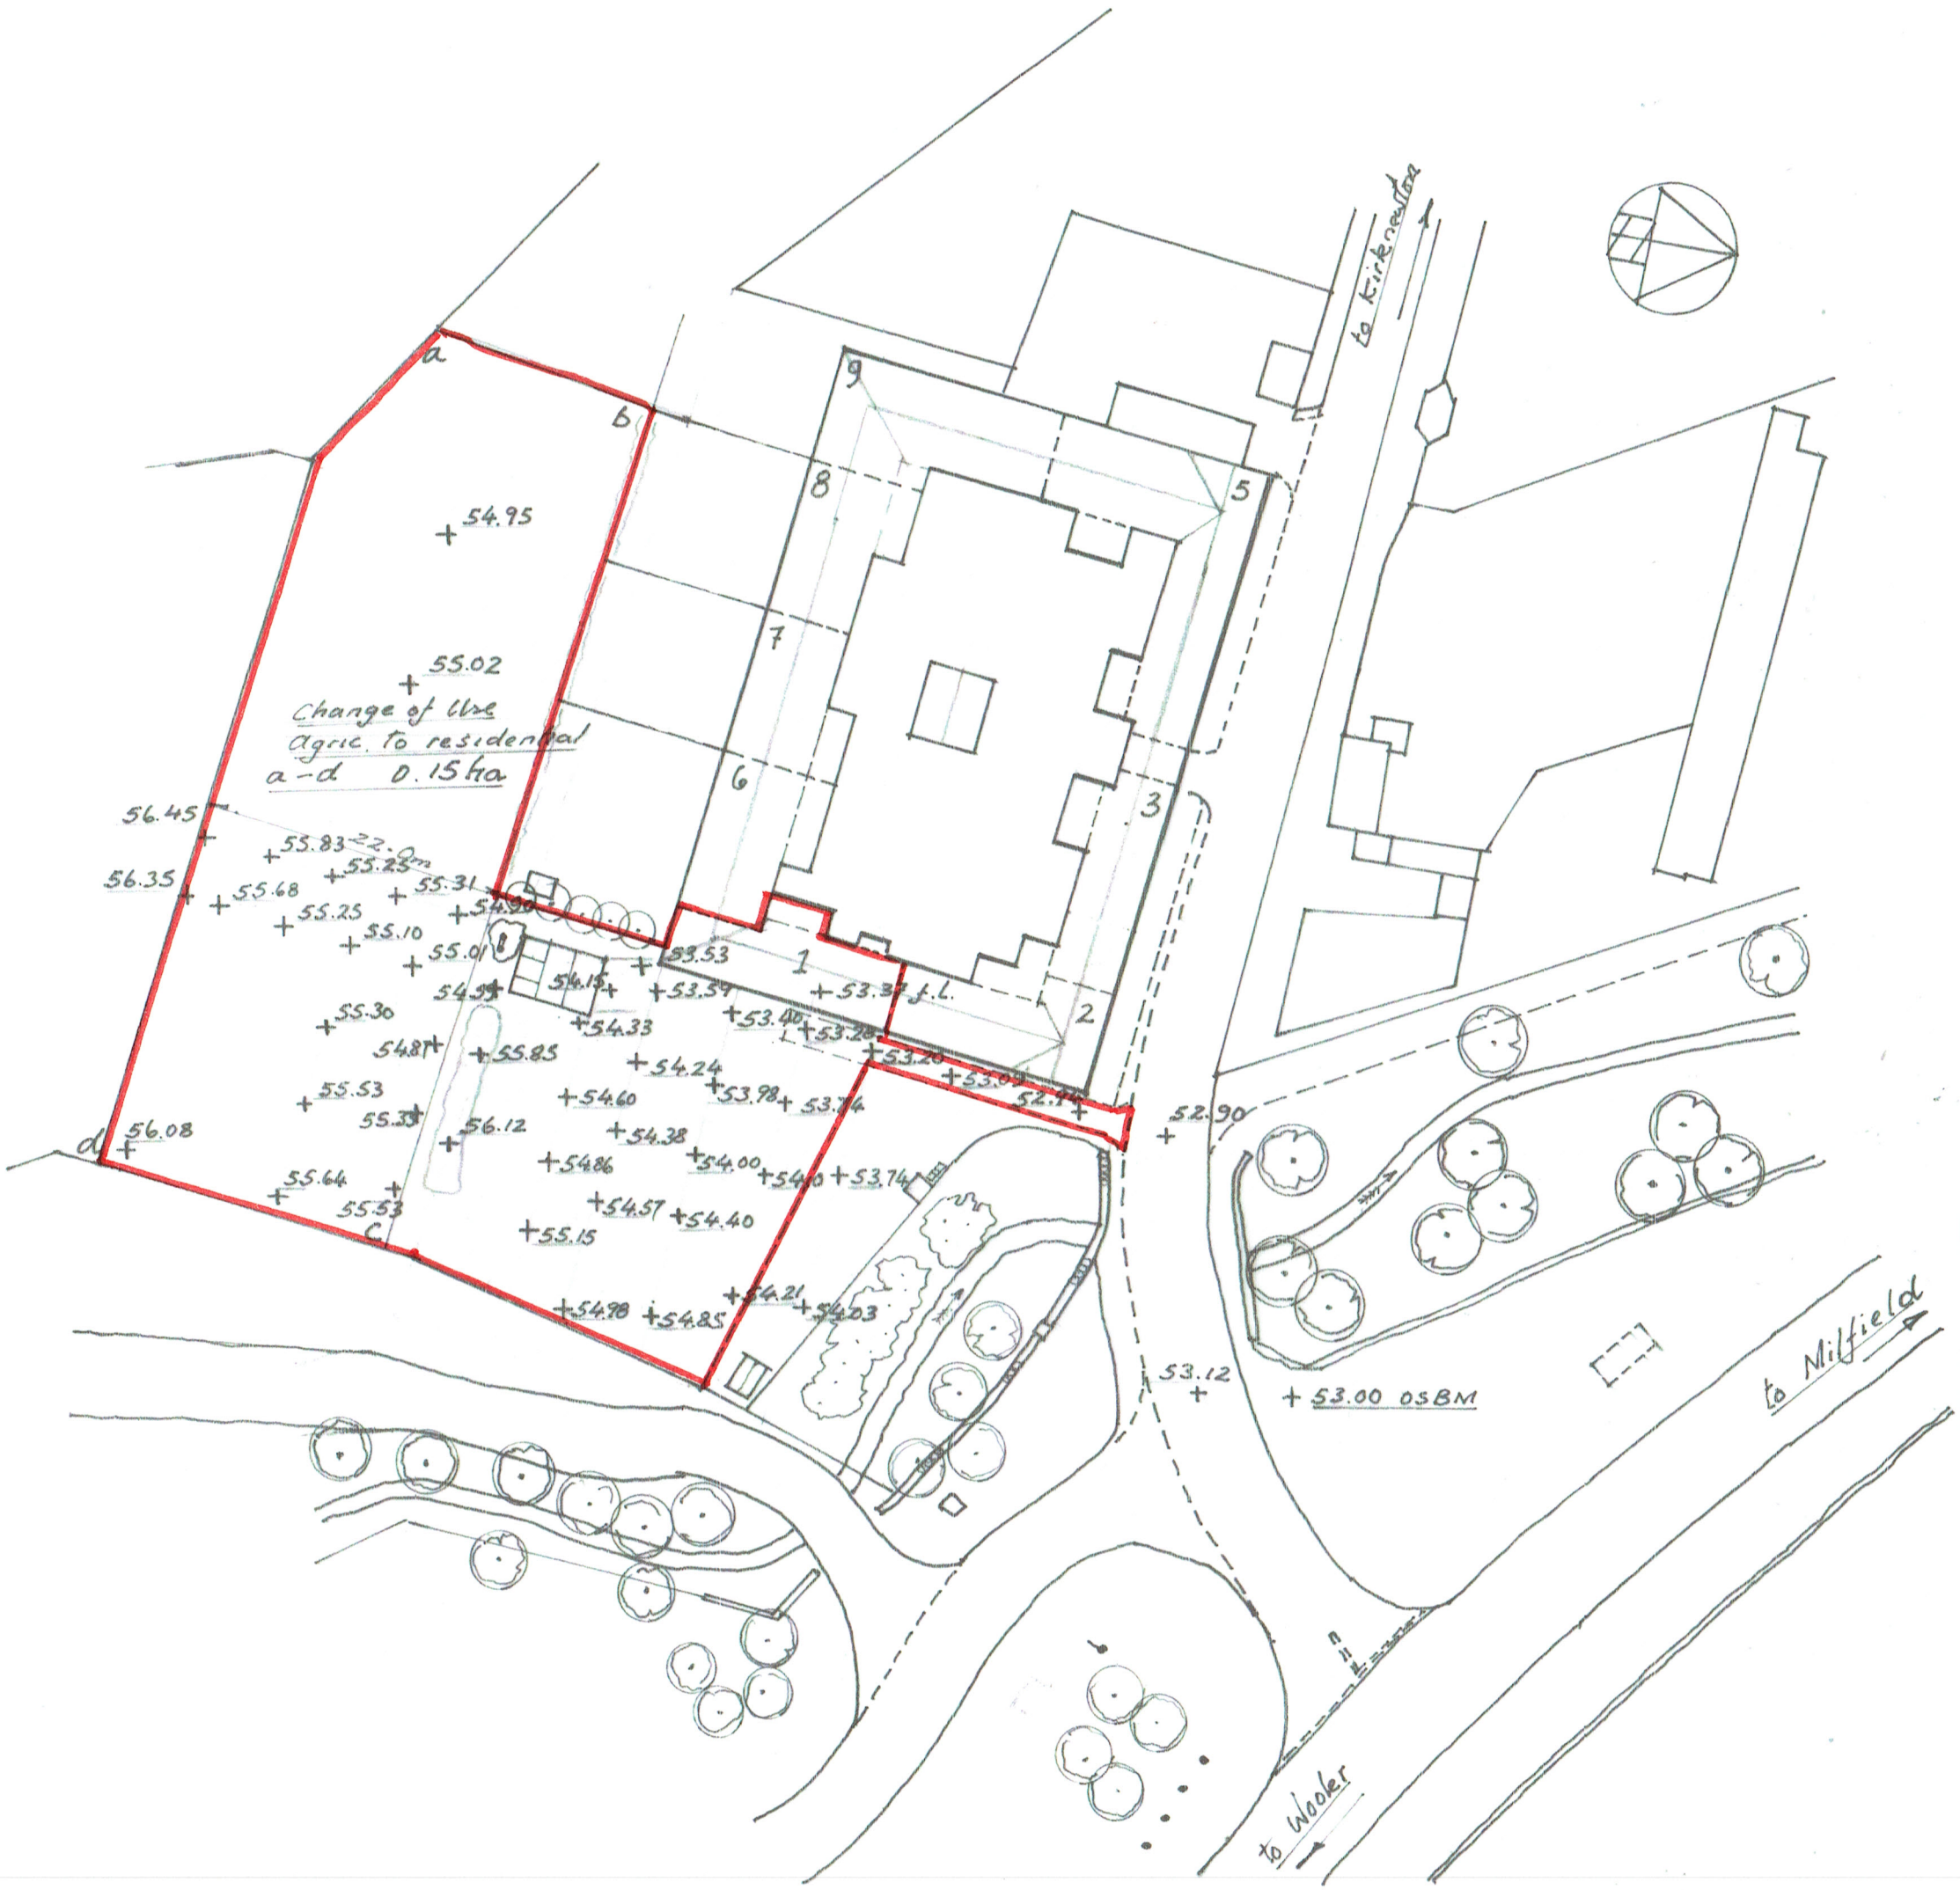


| | |
|---|---|
| PROJECT | No1 THE SQUARE AKELD WOOLER NE71 6TA |
| CLIENT | MR + MRS T. ASTLES |
| TITLE | EXISTING SITE PLAN WITH GROUND LEVELS |
| SCALE 1:500 | DATE MAY 20 |
| | DRN BY DB |
| PROJECT NO. 20/460 | DWG NO. 4 |
| REVISIONS | |


DOBSONS DESIGN LTD
The Crossings, Yeavering, Kirknewton, Wooler
Northumberland, NE71 6HG
Tel: (01668) 216363

© DOBSONS DESIGN LTD