PROPOSED CONFIGURATION: GOLD B

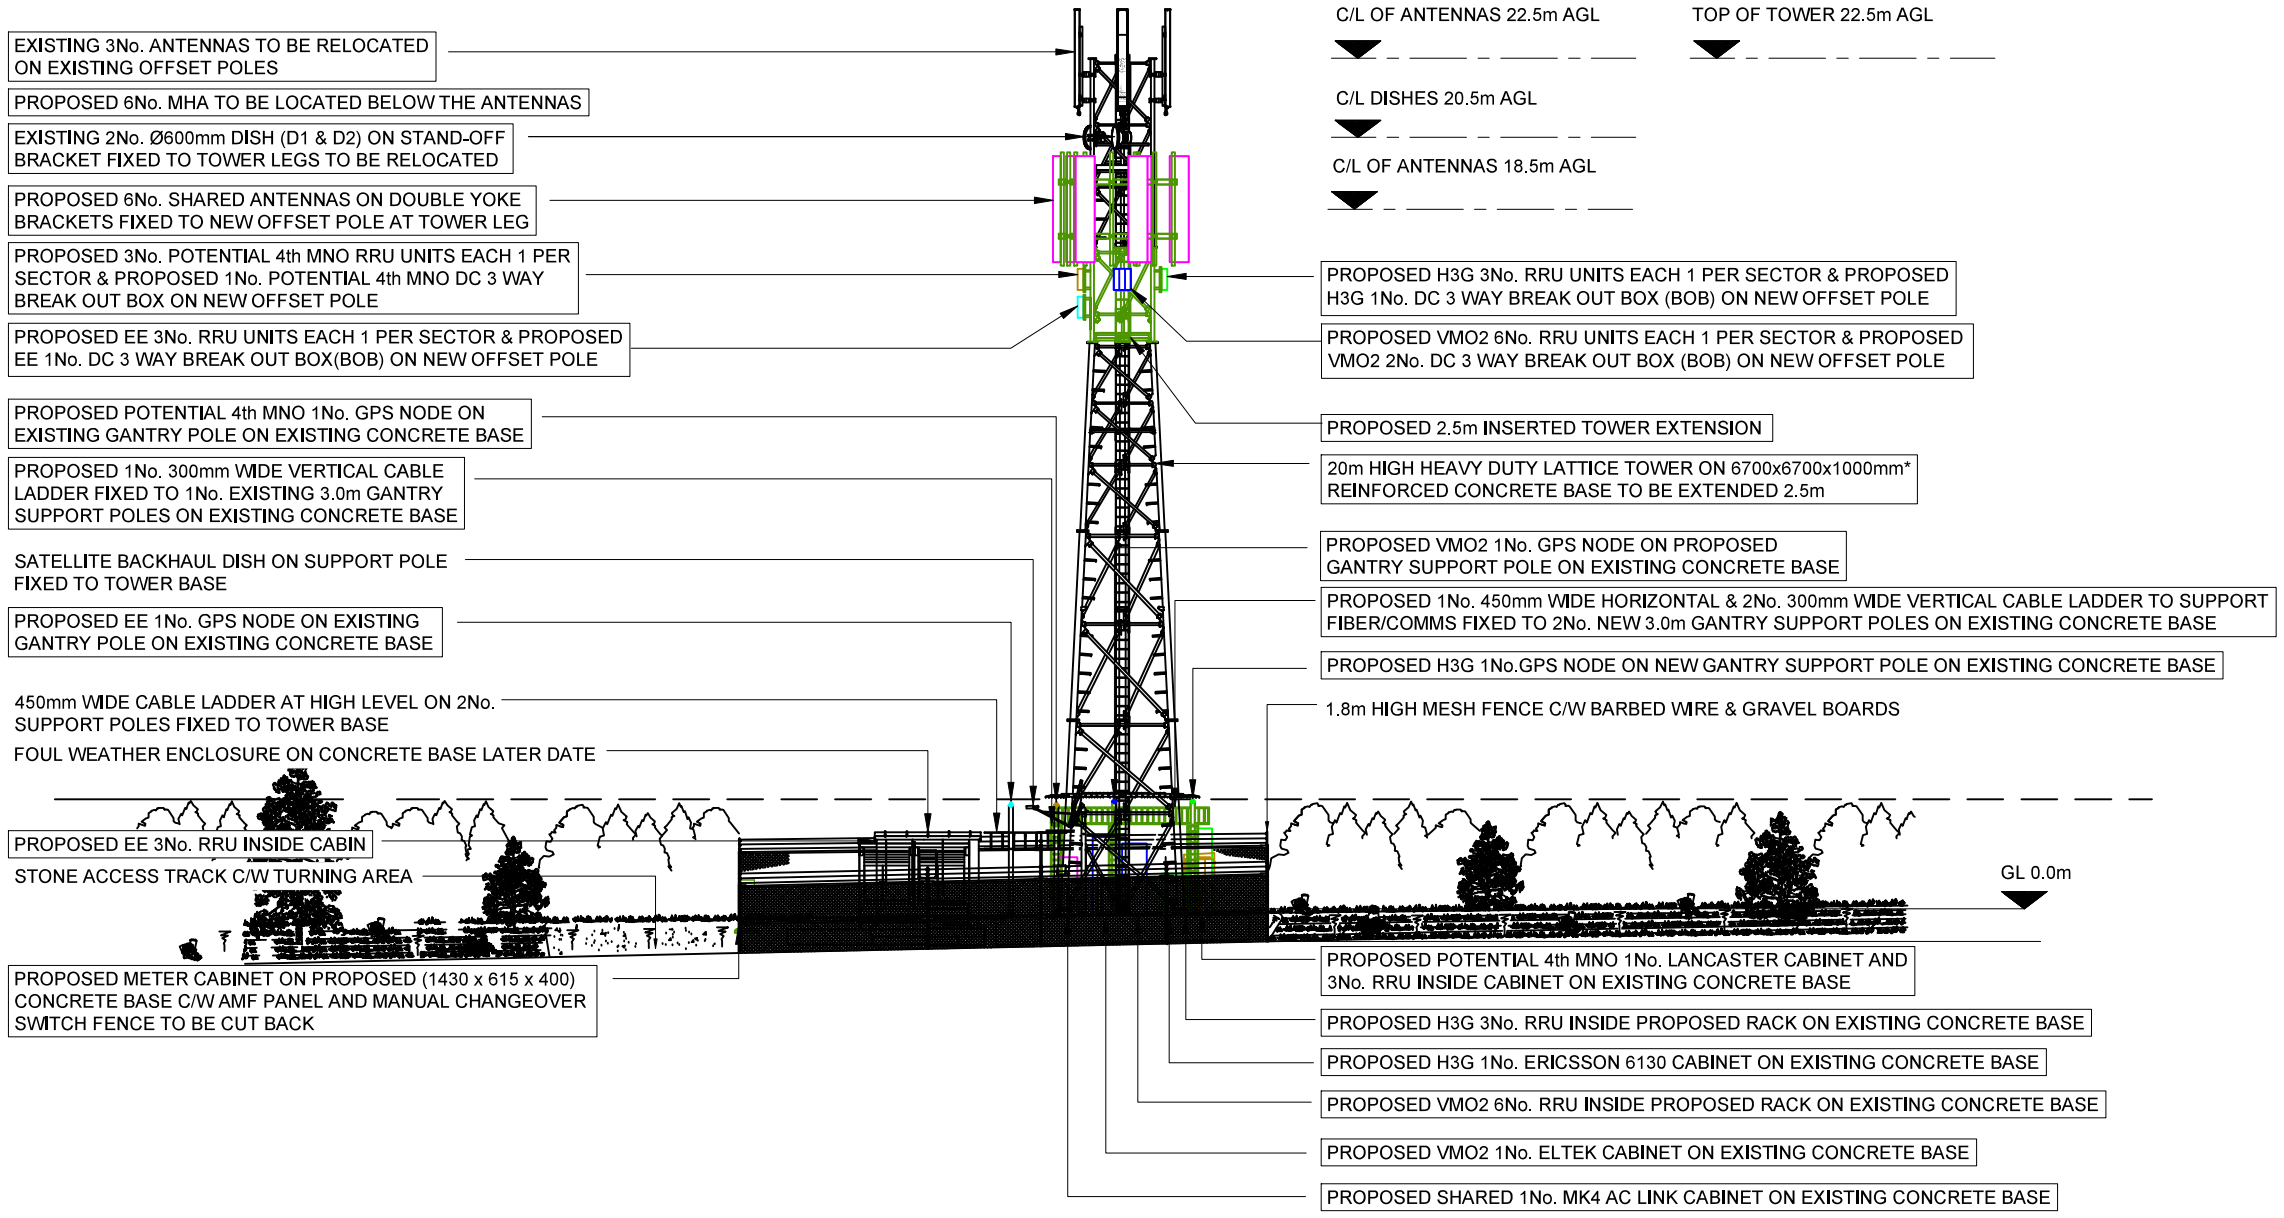

0 1:200 5m 8

NOTES

PROPOSED EQUIPMENT COLOUR KEY	
EXISTING EQUIPMENT	
EAS EQUIPMENT	
PROPOSED EAS PASSIVE EQUIP.	
PROPOSED SHARED EQUIPMENT	
PROPOSED VF EQUIPMENT	
PROPOSED H3G EQUIPMENT	
PROPOSED VMO2 EQUIPMENT	
PROPOSED EE EQUIPMENT	
PROPOSED MNO4 EQUIPMENT	
PROPOSED TRANSMISSION	
PROPOSED POWER	

	PROJ No			
	PROJ No			
	PROJ No			
B	PROJ No EAS0103I METER CABINET DUCTING	22/04/24	EL	ELR
A	PROJ No EAS0103I PLANNING	02/04/24	RS	HS

Home Office

TELIGENT TELECOM

SITE No: EAS0103I/SRN0103

EE CELL ID: 78712

SITE NAME: BELL HILL

SITE ADDRESS: OFF UNCLASSIFIED ROAD BLINDBURN, NORTHUMBERLAND NE65 7DD

PROJECT: HOME OFFICE SRN

TITLE: PROPOSED SITE ELEVATION GENERAL ARRANGEMENT

SCALE 1:200

DRAWN	RS	02/04/24
APPROVED	HS	02/04/24

DRG No. EAS0103I -301 -TEL | Sheet 1 of 1 | Rev B

A3