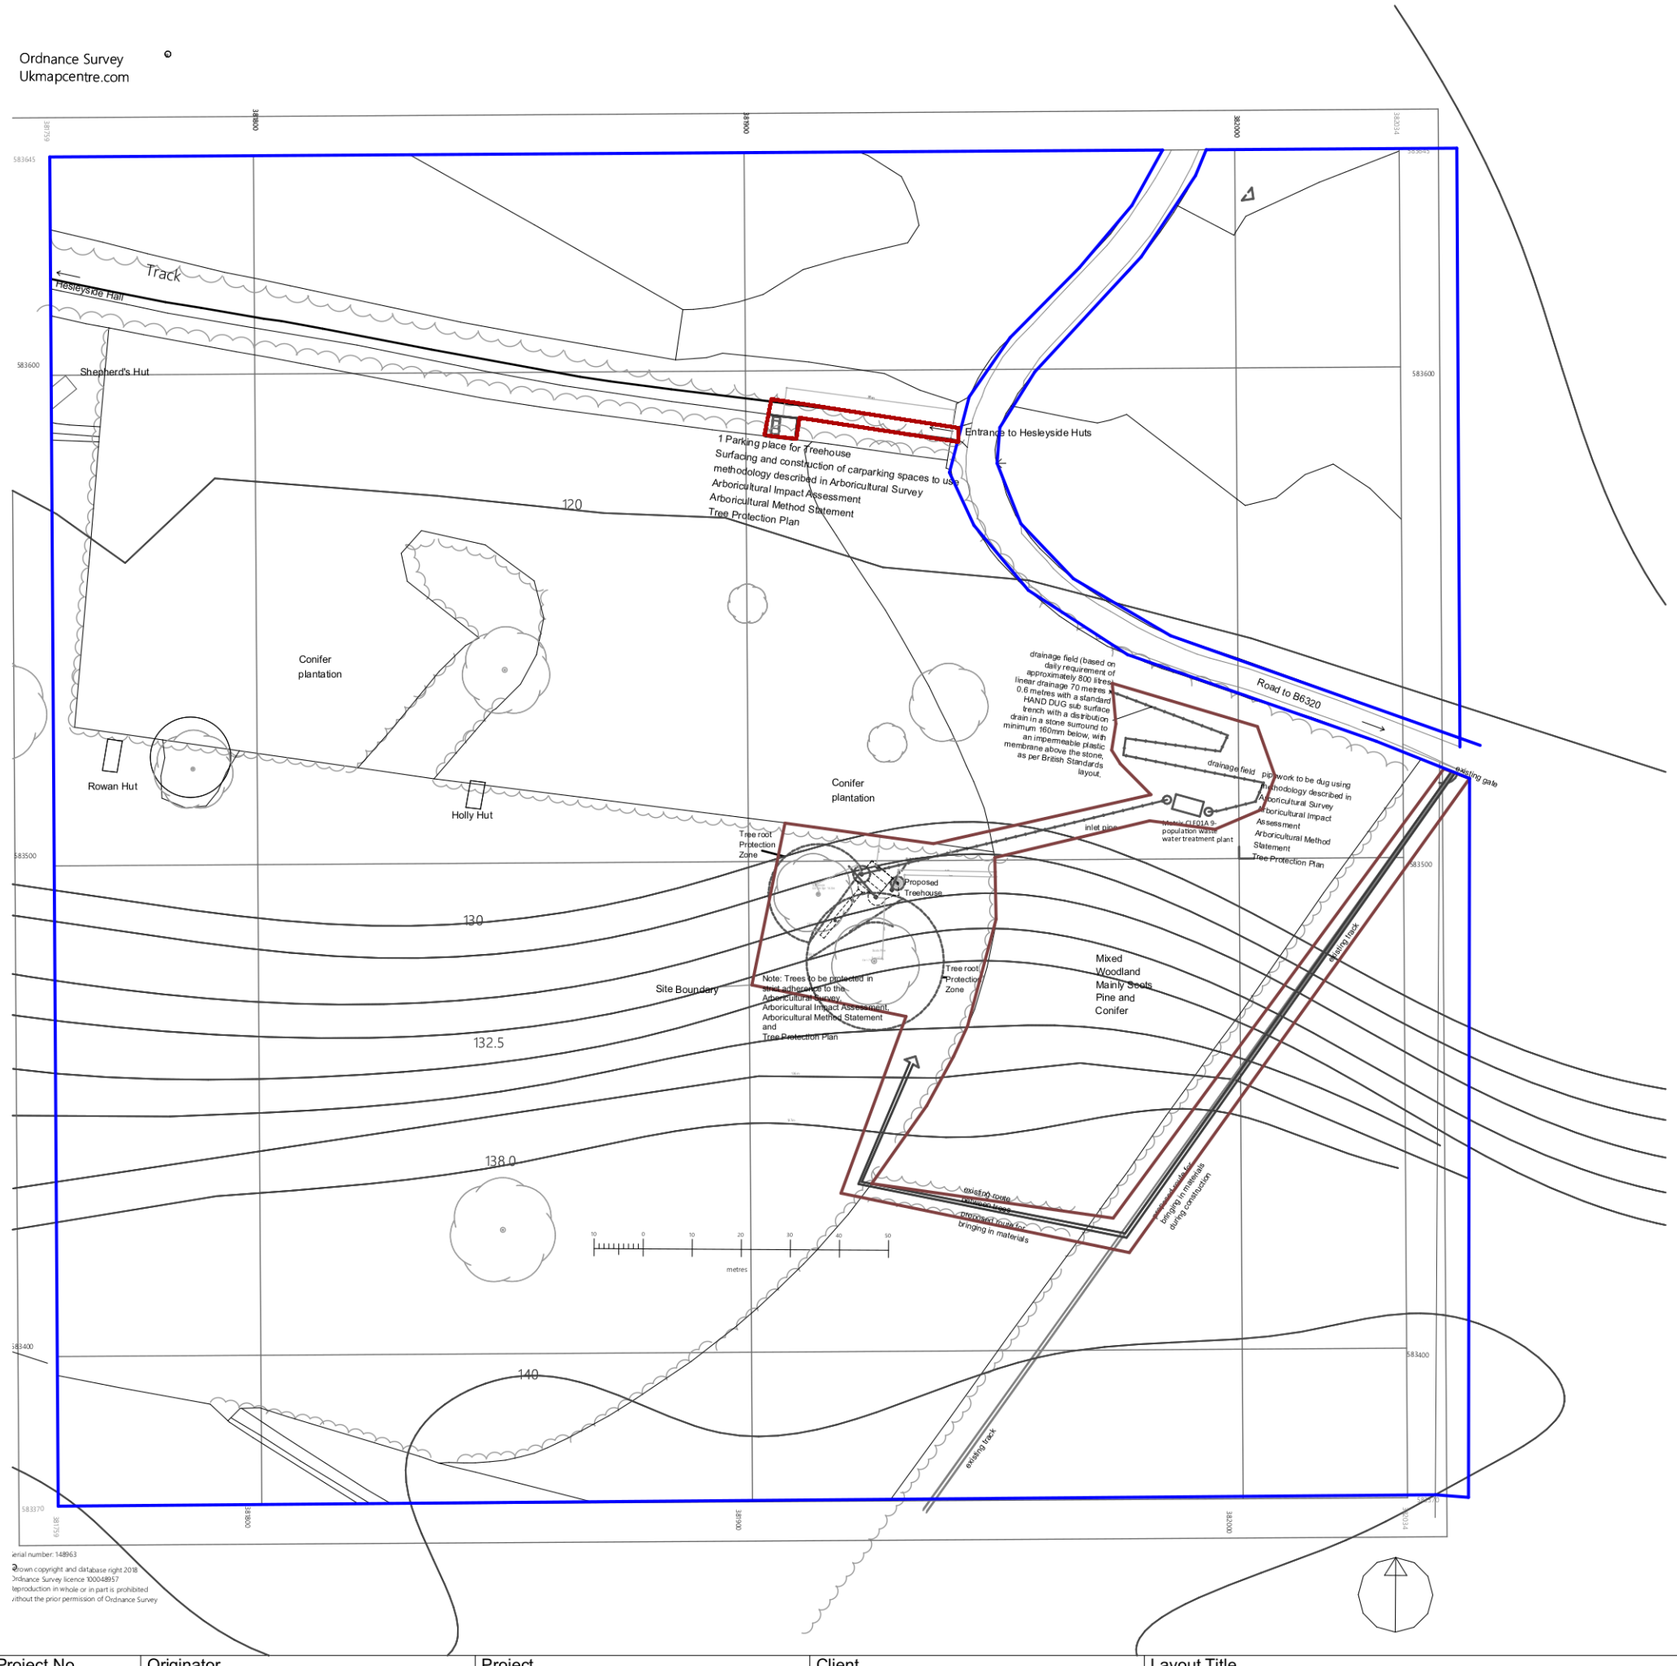

Purpose of Issue	status	Scales @ A3	Project No.	Originator	Project	Client	Layout Title
Planning		1 to 1250 @ A3	3609 00B	Charlton	Hesleyside Huts: Field Treehouse	Charlton	Hesleyside Huts: Treehouse Location plan