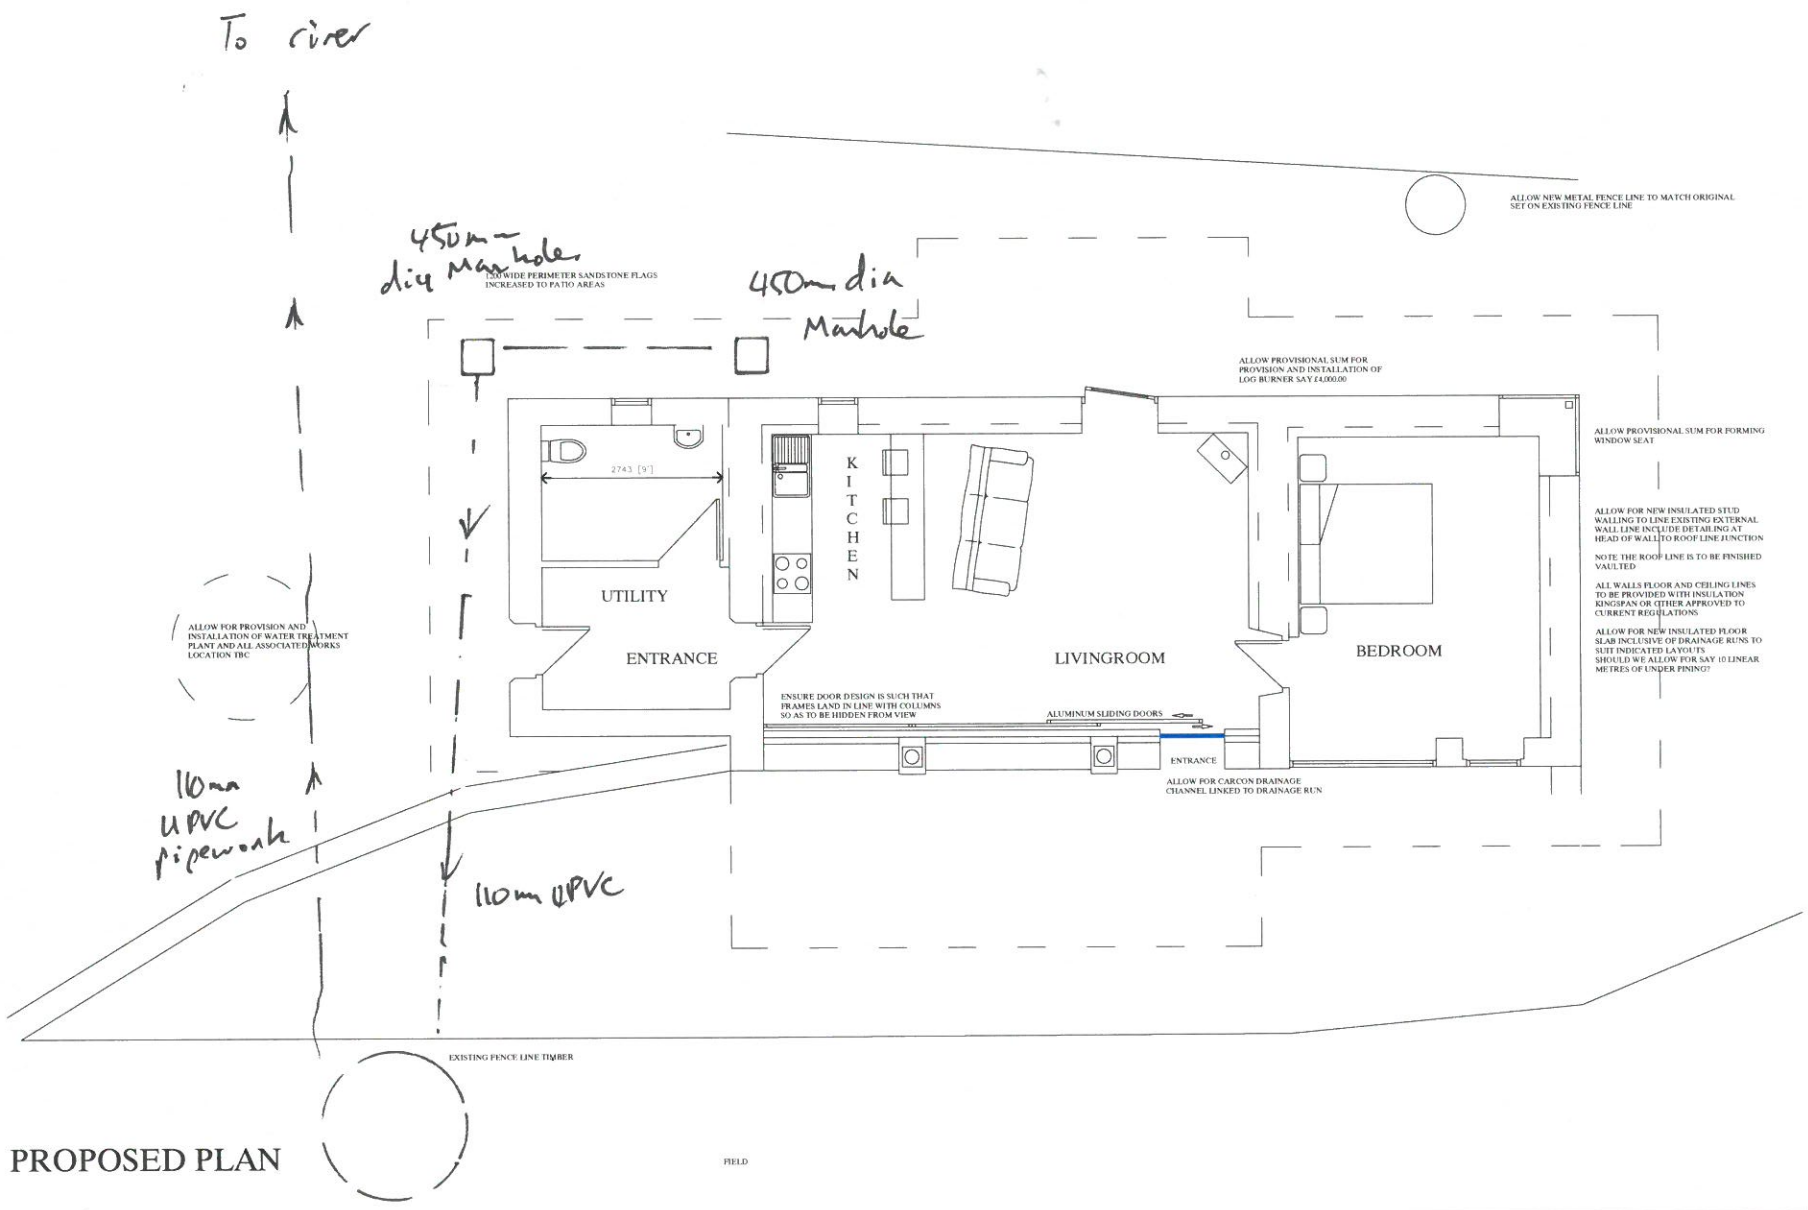

PROPOSED PLAN

Proposed Plant
WPL Diamond DMS2