The use of this data by the recipient acts as an agreement of the following statements. Do not use this data if you do not agree with any of the following statements:-

All drawings are based upon site information supplied by third parties and as such their accuracy cannot be guaranteed. All features are approximate and subject to clarification by a detailed topographical survey, statutory service enquiries and confirmation of the legal boundaries.

Do not scale the drawing. Use figured dimensions in all cases. Check all dimensions on site.

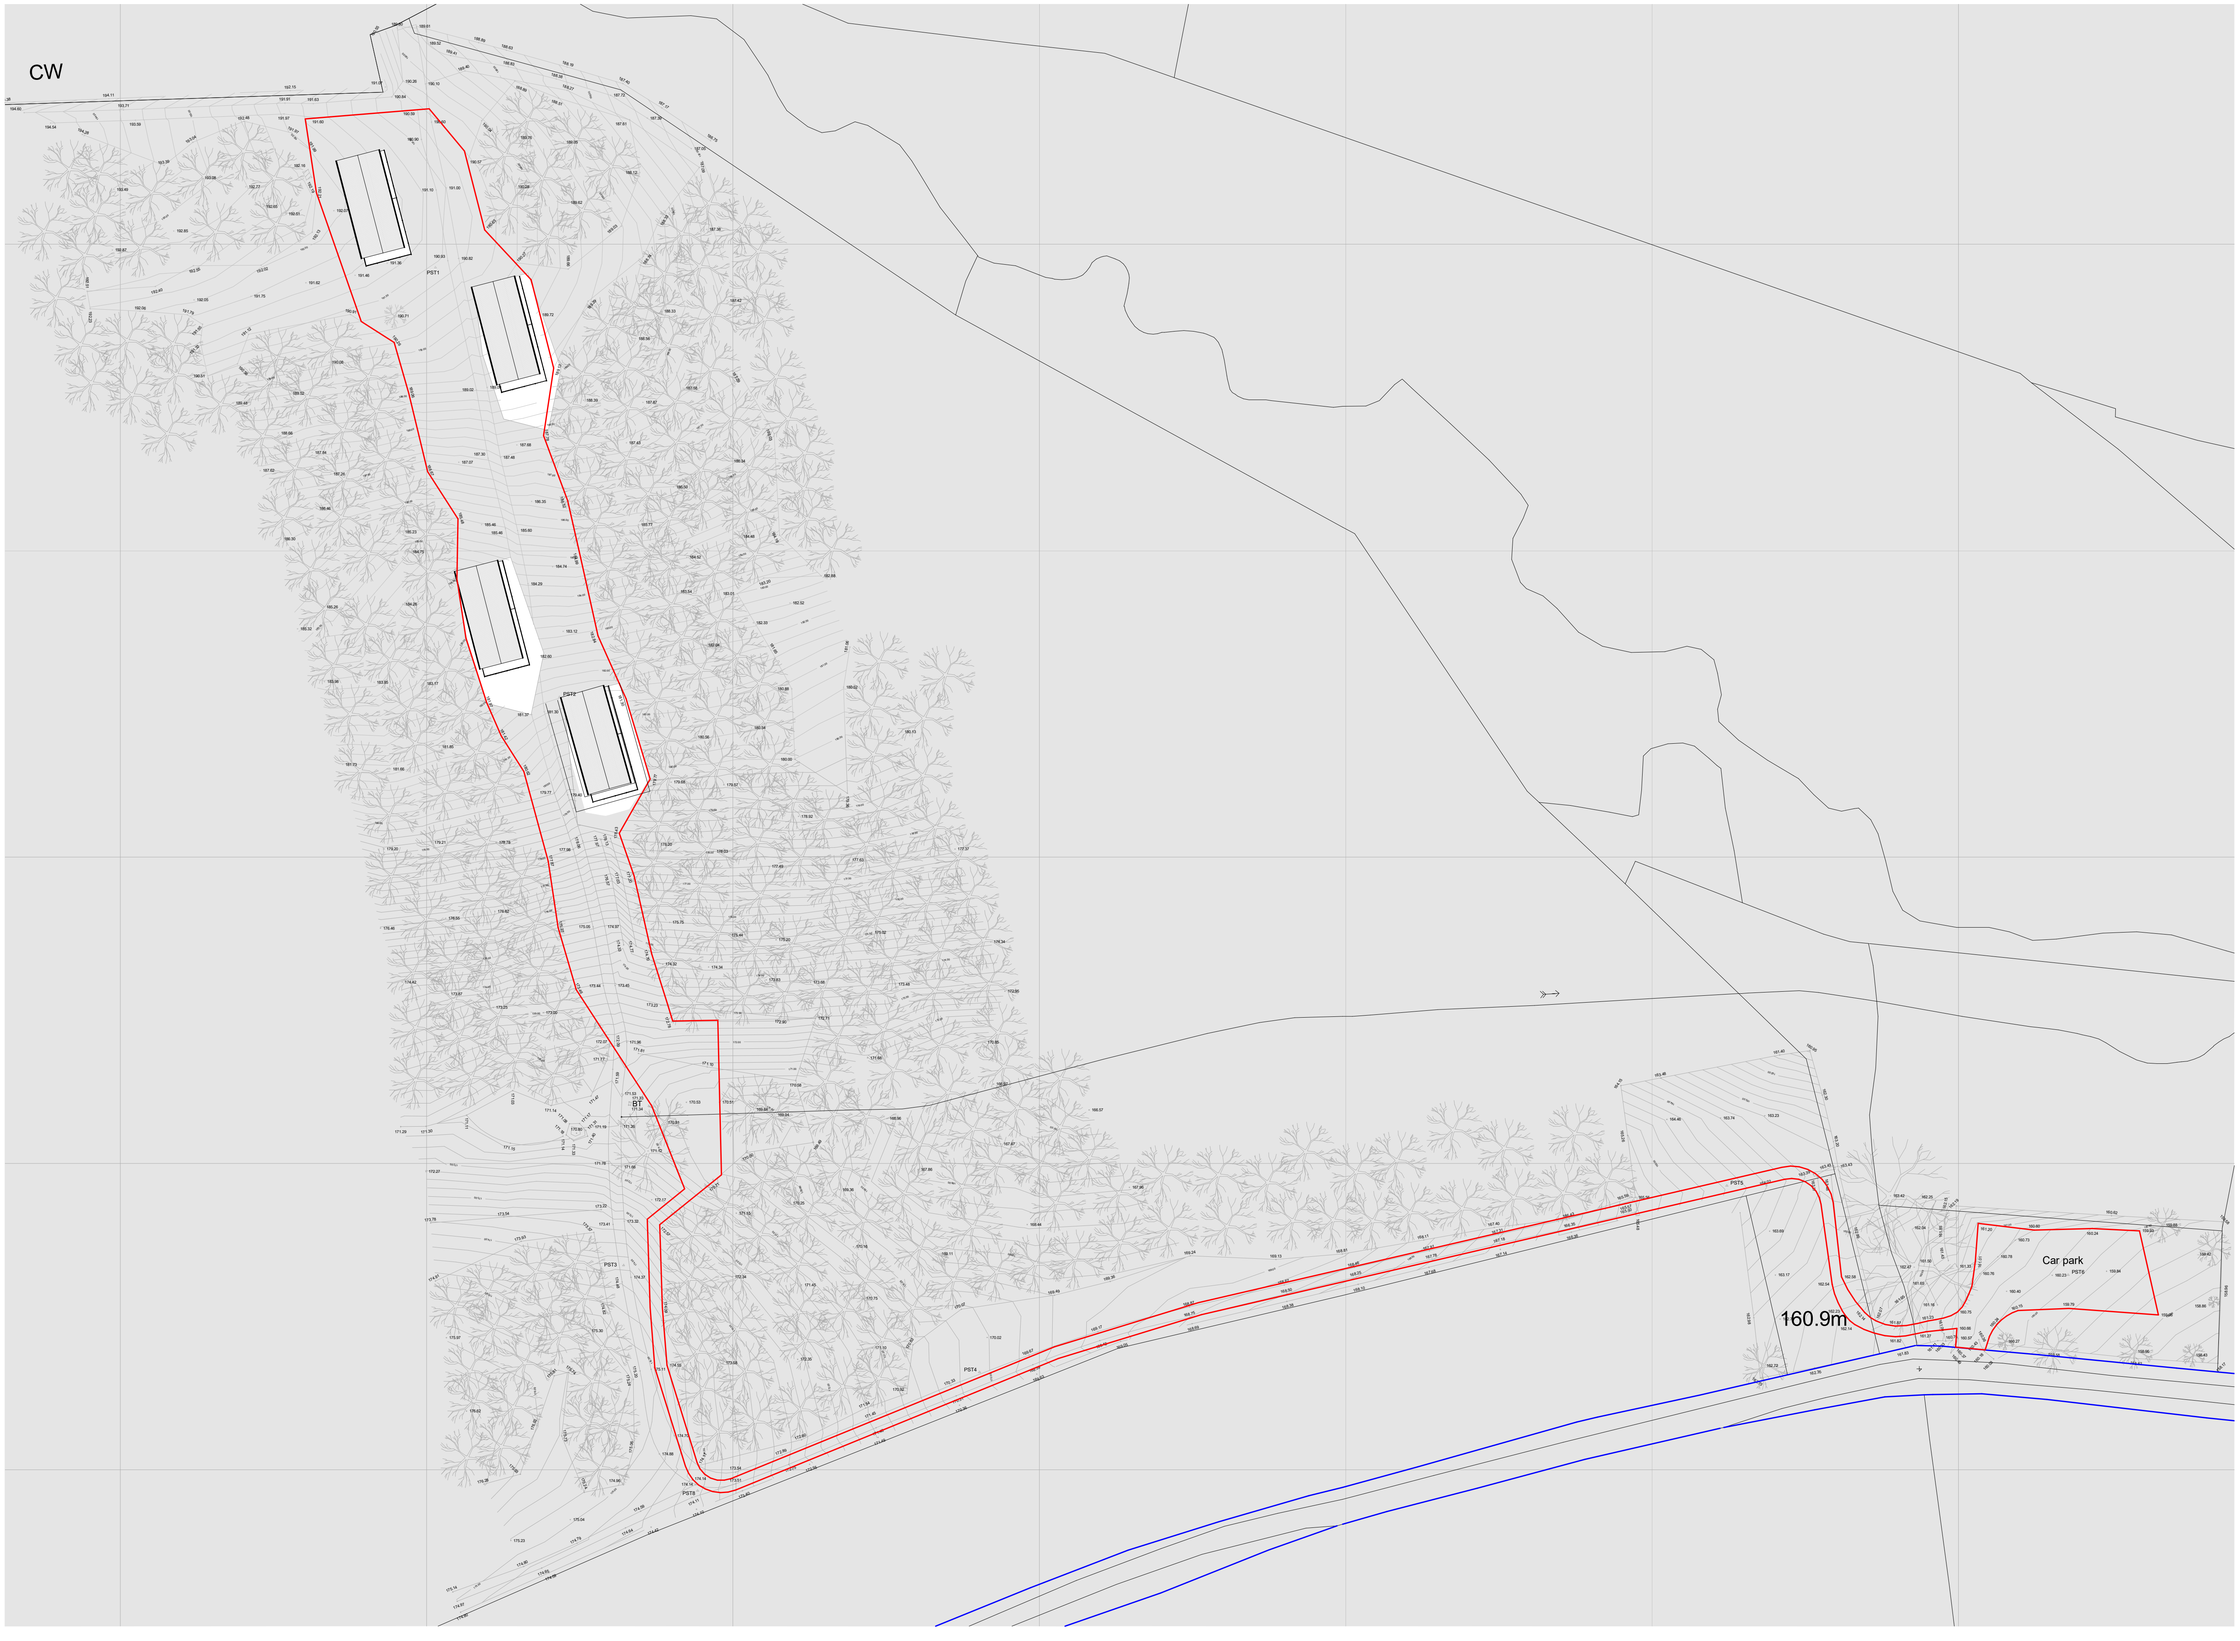

N

Site Boundary

4,409 m2 or 0.44 ha

Adjoining Ownership

Revision:	Description:	Date
P8	Landscaping reinstated	25/05/21
P7	Decking Reinstated	18/05/21
P6	Red line boundary altered	01/03/21
P5	Red line boundary altered	26/02/21
P4	Site boundary altered	12/01/21
P3	Lodge orientation amended	11/11/20
P2	Lodge type amended	10/11/20
P1	First Issue	15/06/20

INARCHITECTURE
www.inarchitecture.co.uk

Project Number: 672

Scale at A1: 1 : 500

Drawing Title:
Lodges, Donkleywood
Proposed Site Plan

Drawing Number:
Project Number: DKWINA-00-00-DR-A- 110-01

Project Status: S2

Suitability Description: ISSUED FOR INFORMATION

Revision: P8

Revision Description: PRELIMINARY