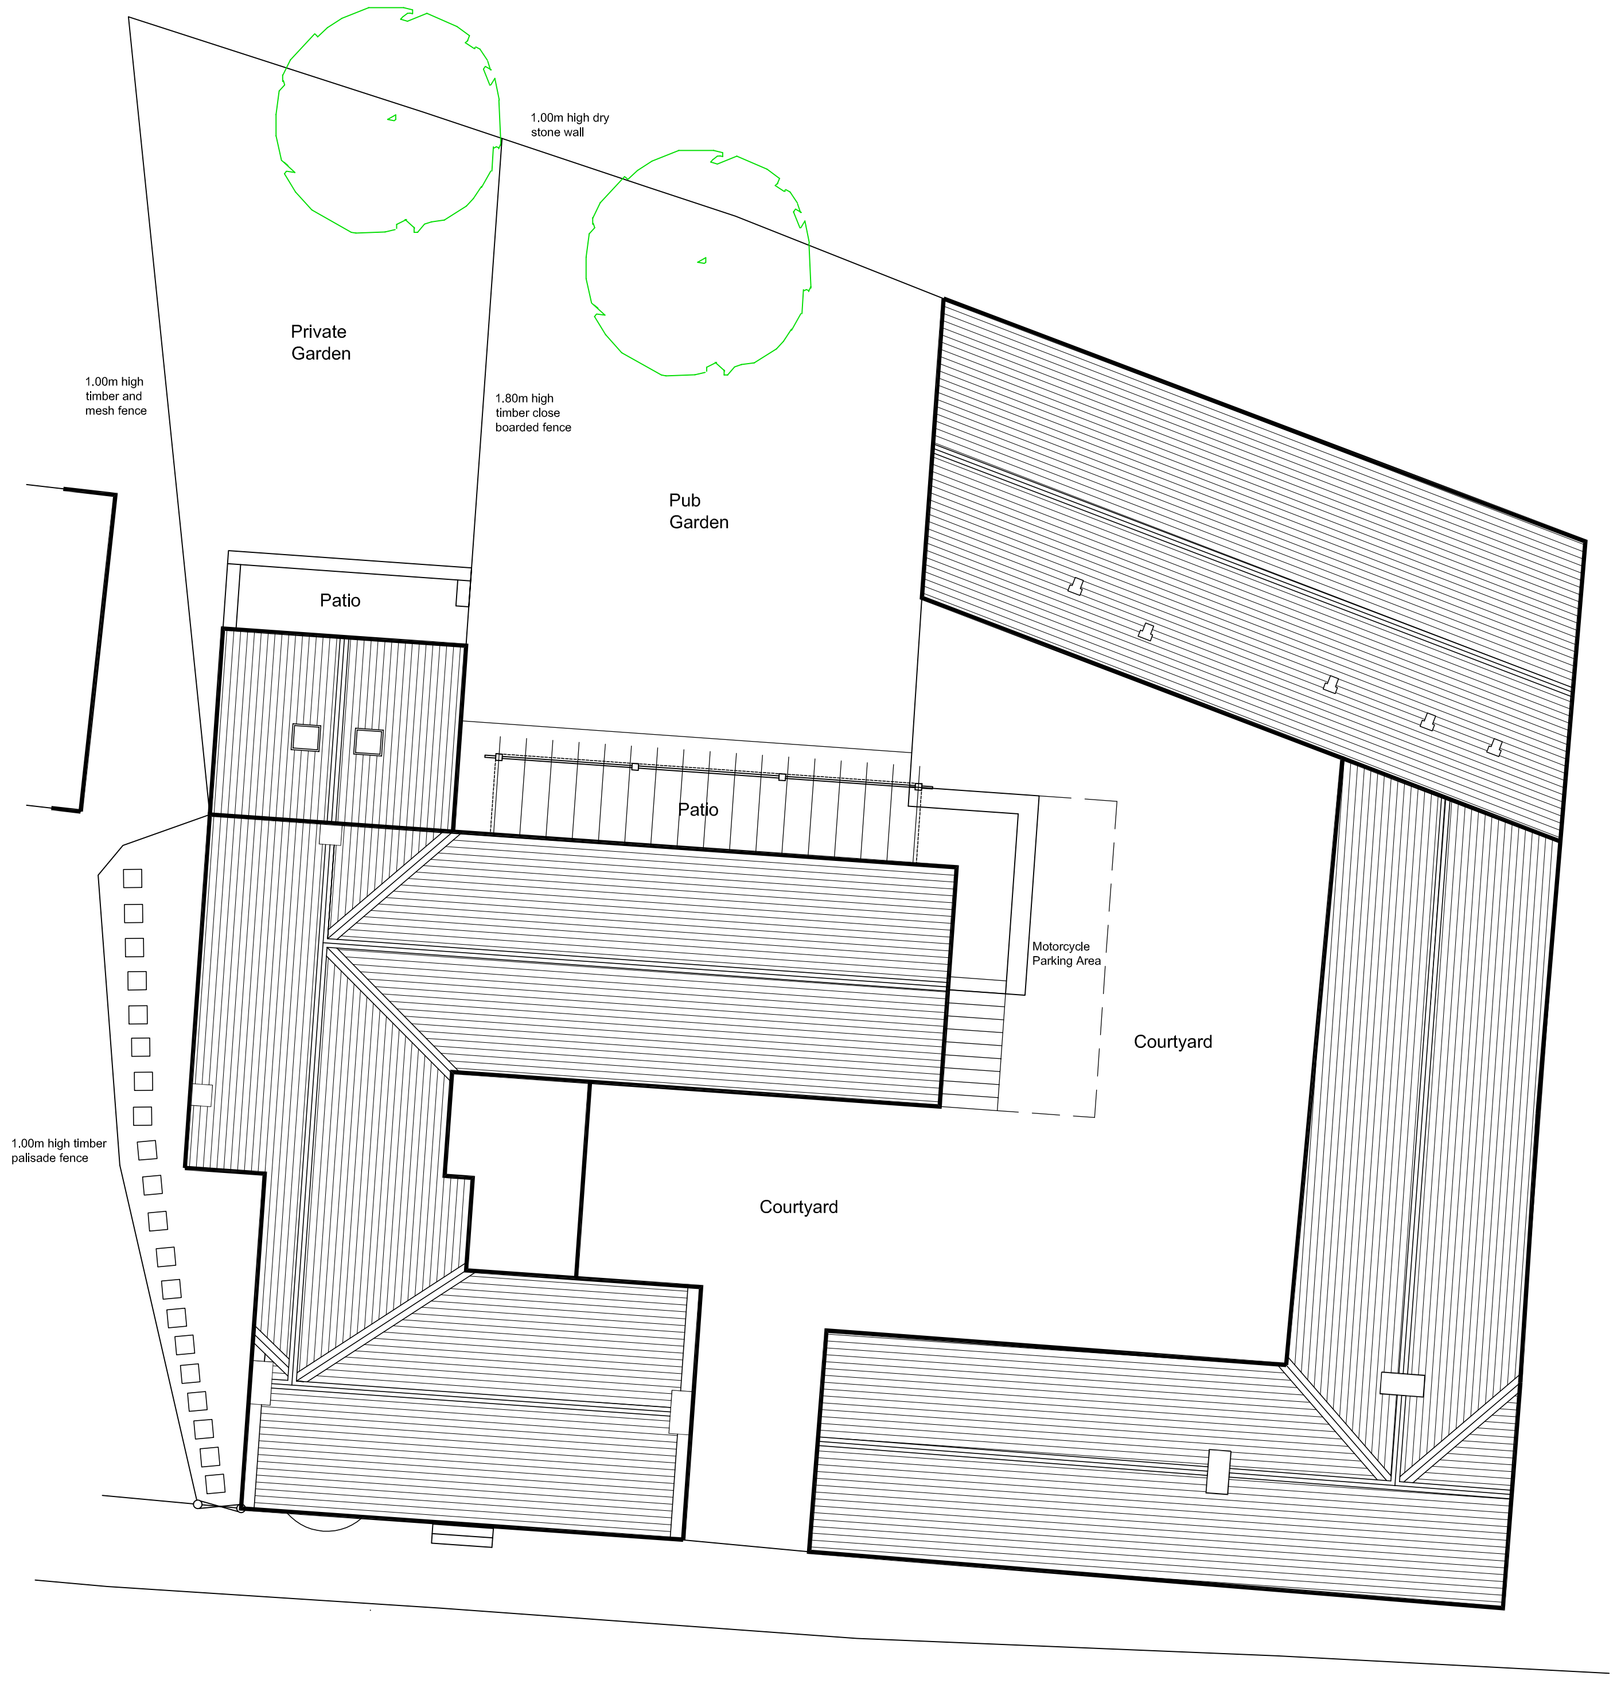

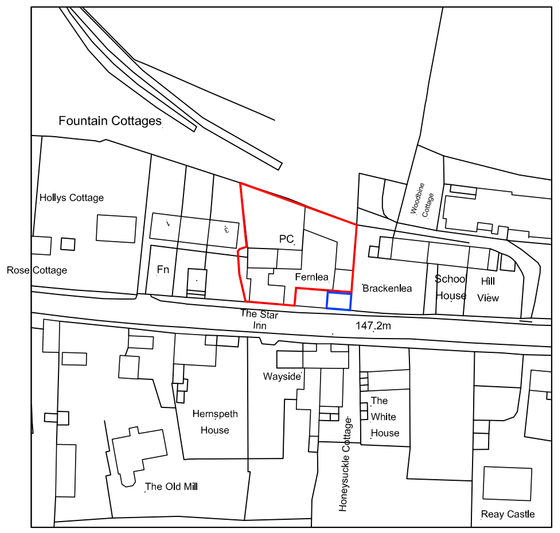

Location Plan - Scale 1 : 1250

Title:
Existing Site, Roof & Location Plans

Project & Client:
Eating Rooms
The Star Inn
Harbottle

No. 20-37-03

REVISIONS

Scale: 1 : 100

Date: Jan ' 21

Drawn by:

RICHARDSON
SURVEYING
ARCHITECTURE

17 Aynsley Terrace, Consett, Co. Durham, DH8 5NF

E: info@rsa-ltd.co.uk W: www.rsa-ltd.co.uk T: 01207 581318