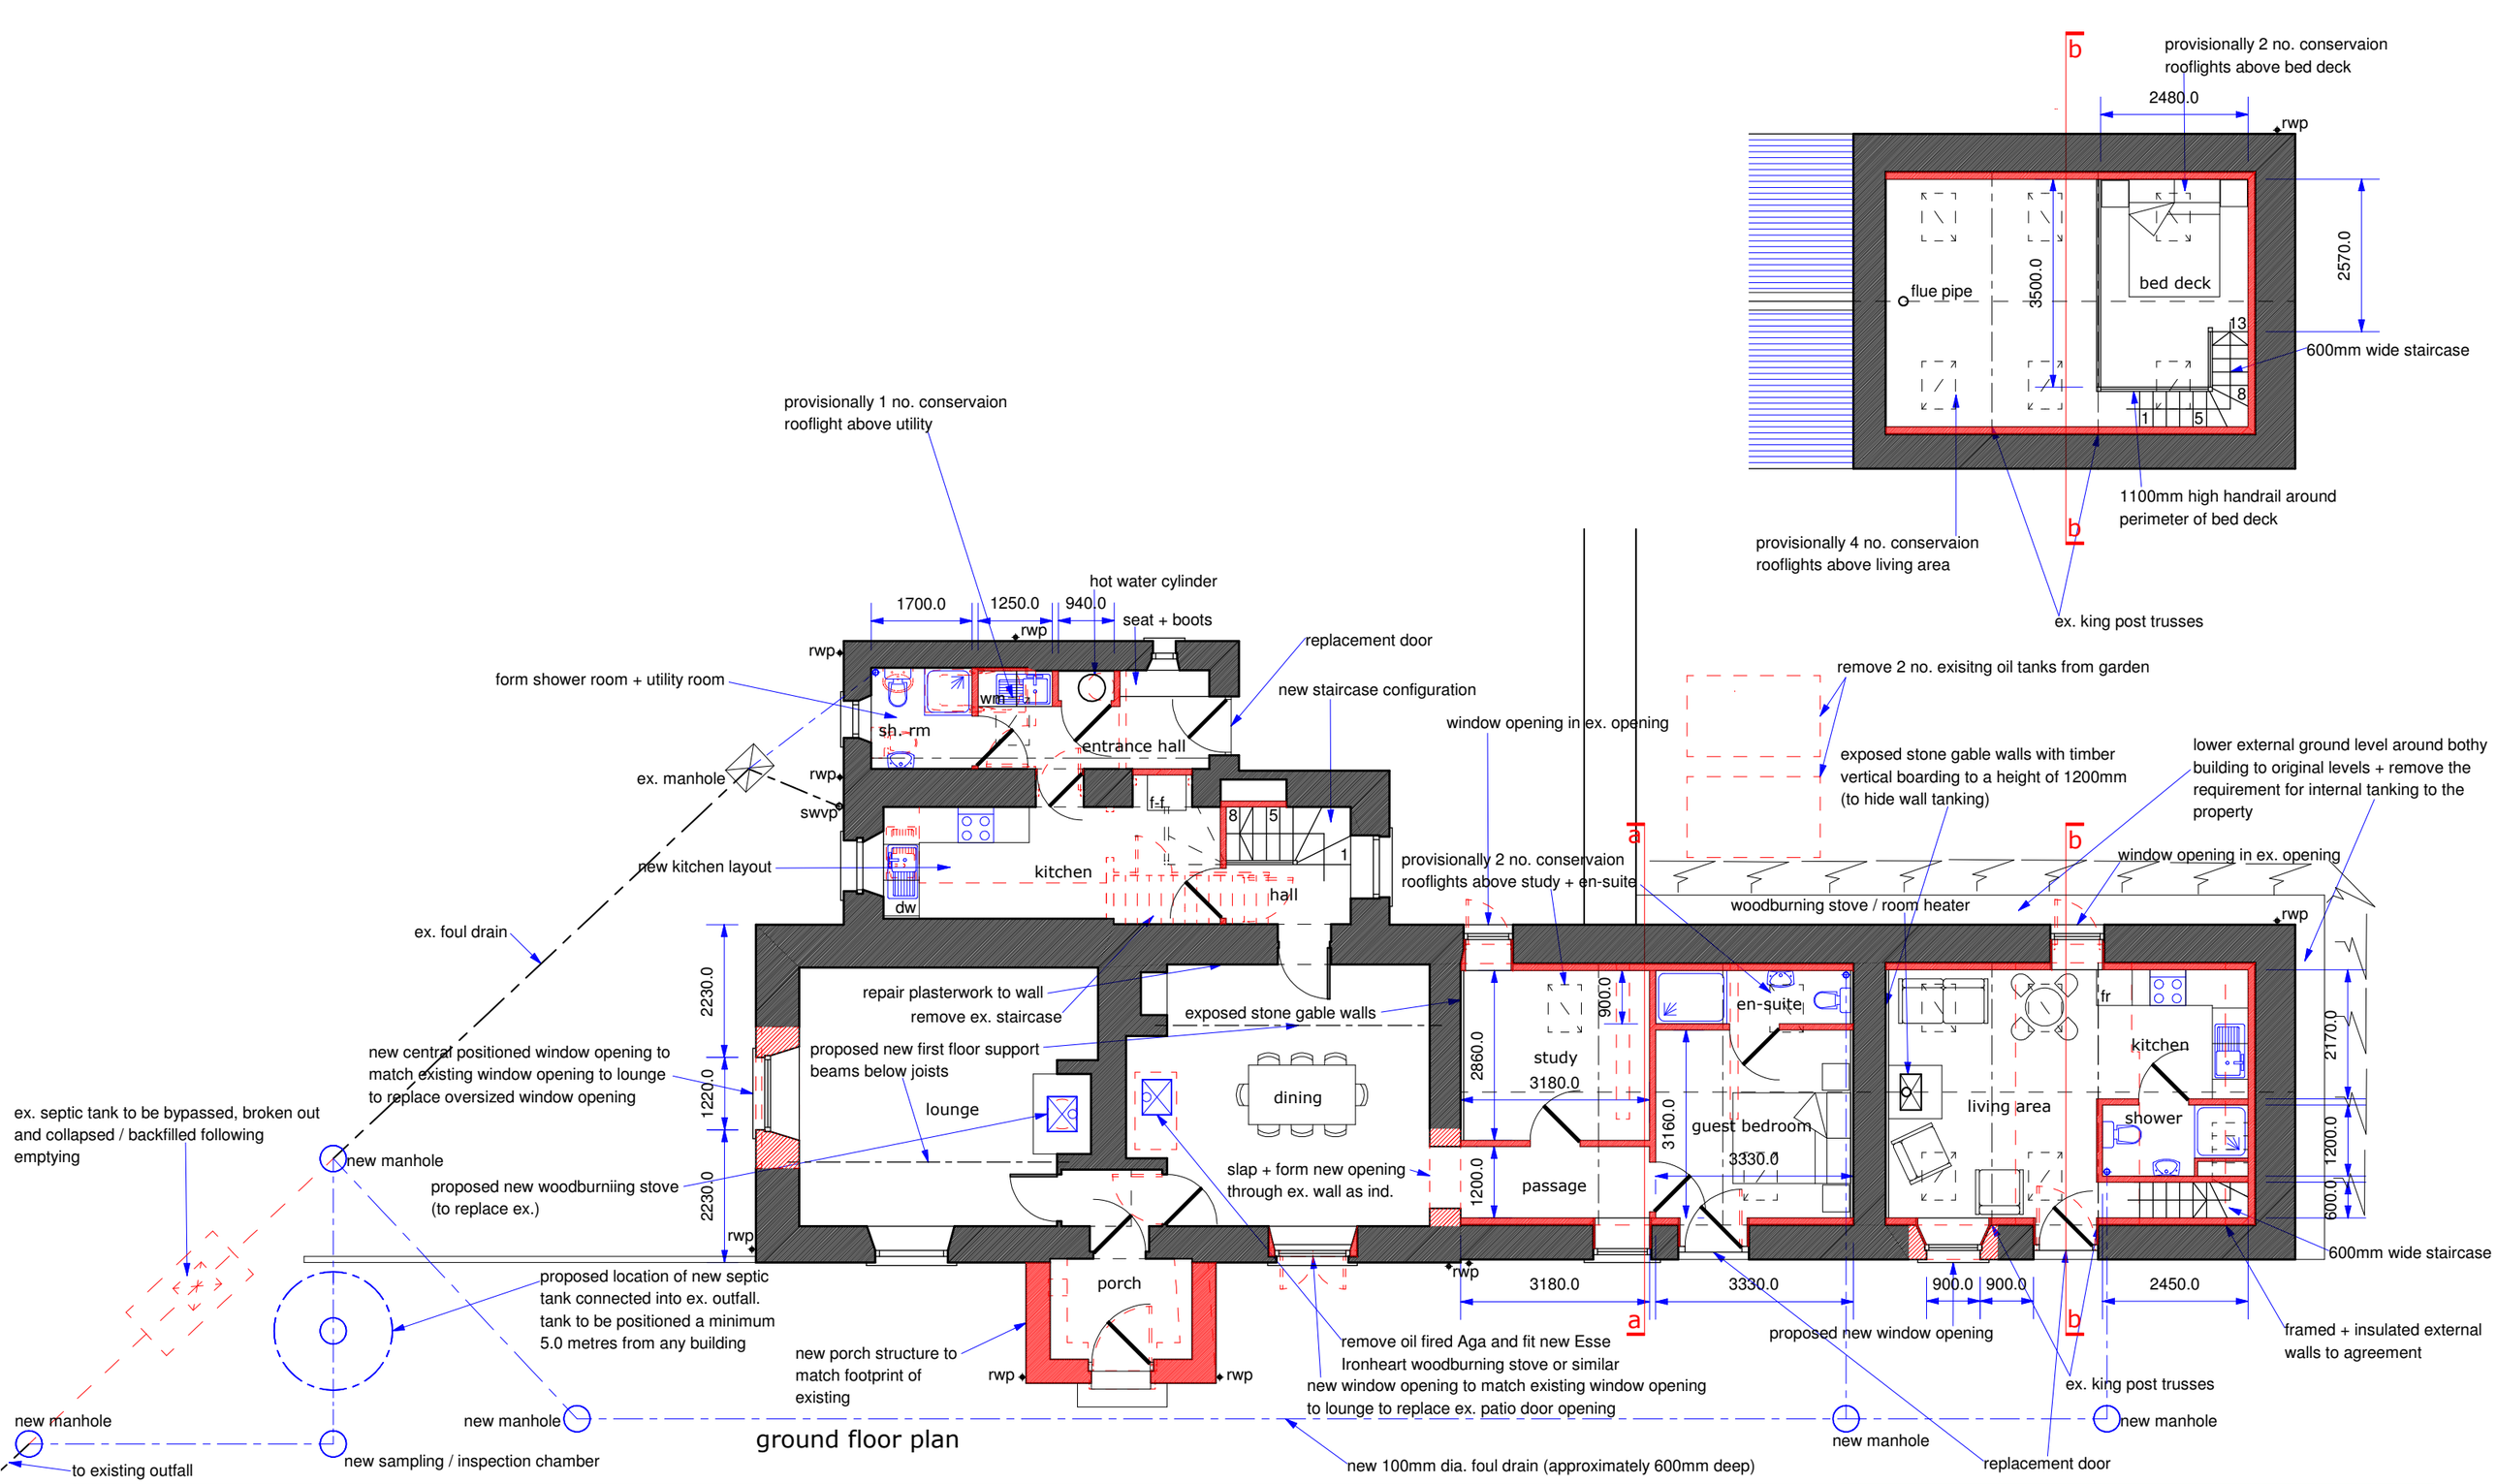

proposed conversion of outbuilding + remodelling of part of dwelling house for mr r. + mrs b. carrdus

threestoneburn house, powburn, alnwick, northumberland NE66 4JN

plans as proposed - sketch proposals - ground floor plan

Revision	
A	minor amendments following client comments kW 14-06-16
B	minor amendments following meeting + dis kW 26-10-16
C	planning app notes / amendments to drg kW 10-04-2019
D	amendments to sh rm / utility kW 11-06-2019

DO NOT SCALE
All dimensions to be checked on site by the Contractor and any discrepancies reported to the architectural technologist.

2.0 1.0 0 2.0 4.0 metres

DRAWING @ 1:100 SCALE ON A3 SHEET	A3
scale	1:100
date	june 2016
drawn by	kW
project no.	kw-108-RBC
drg no.	005D

50 Hide Hill
Berwick-upon-Tweed
Northumberland
TD15 1AB

t - 01289 298090
e - kevin@hodgsonwhite.co.uk
w -

hodgson + white
architecture + design

this drawing is copyright of Hodgson + White _ architecture + design

Hodgson + White Ltd is a Chartered Institute of Architectural Technologists, Registered Practice