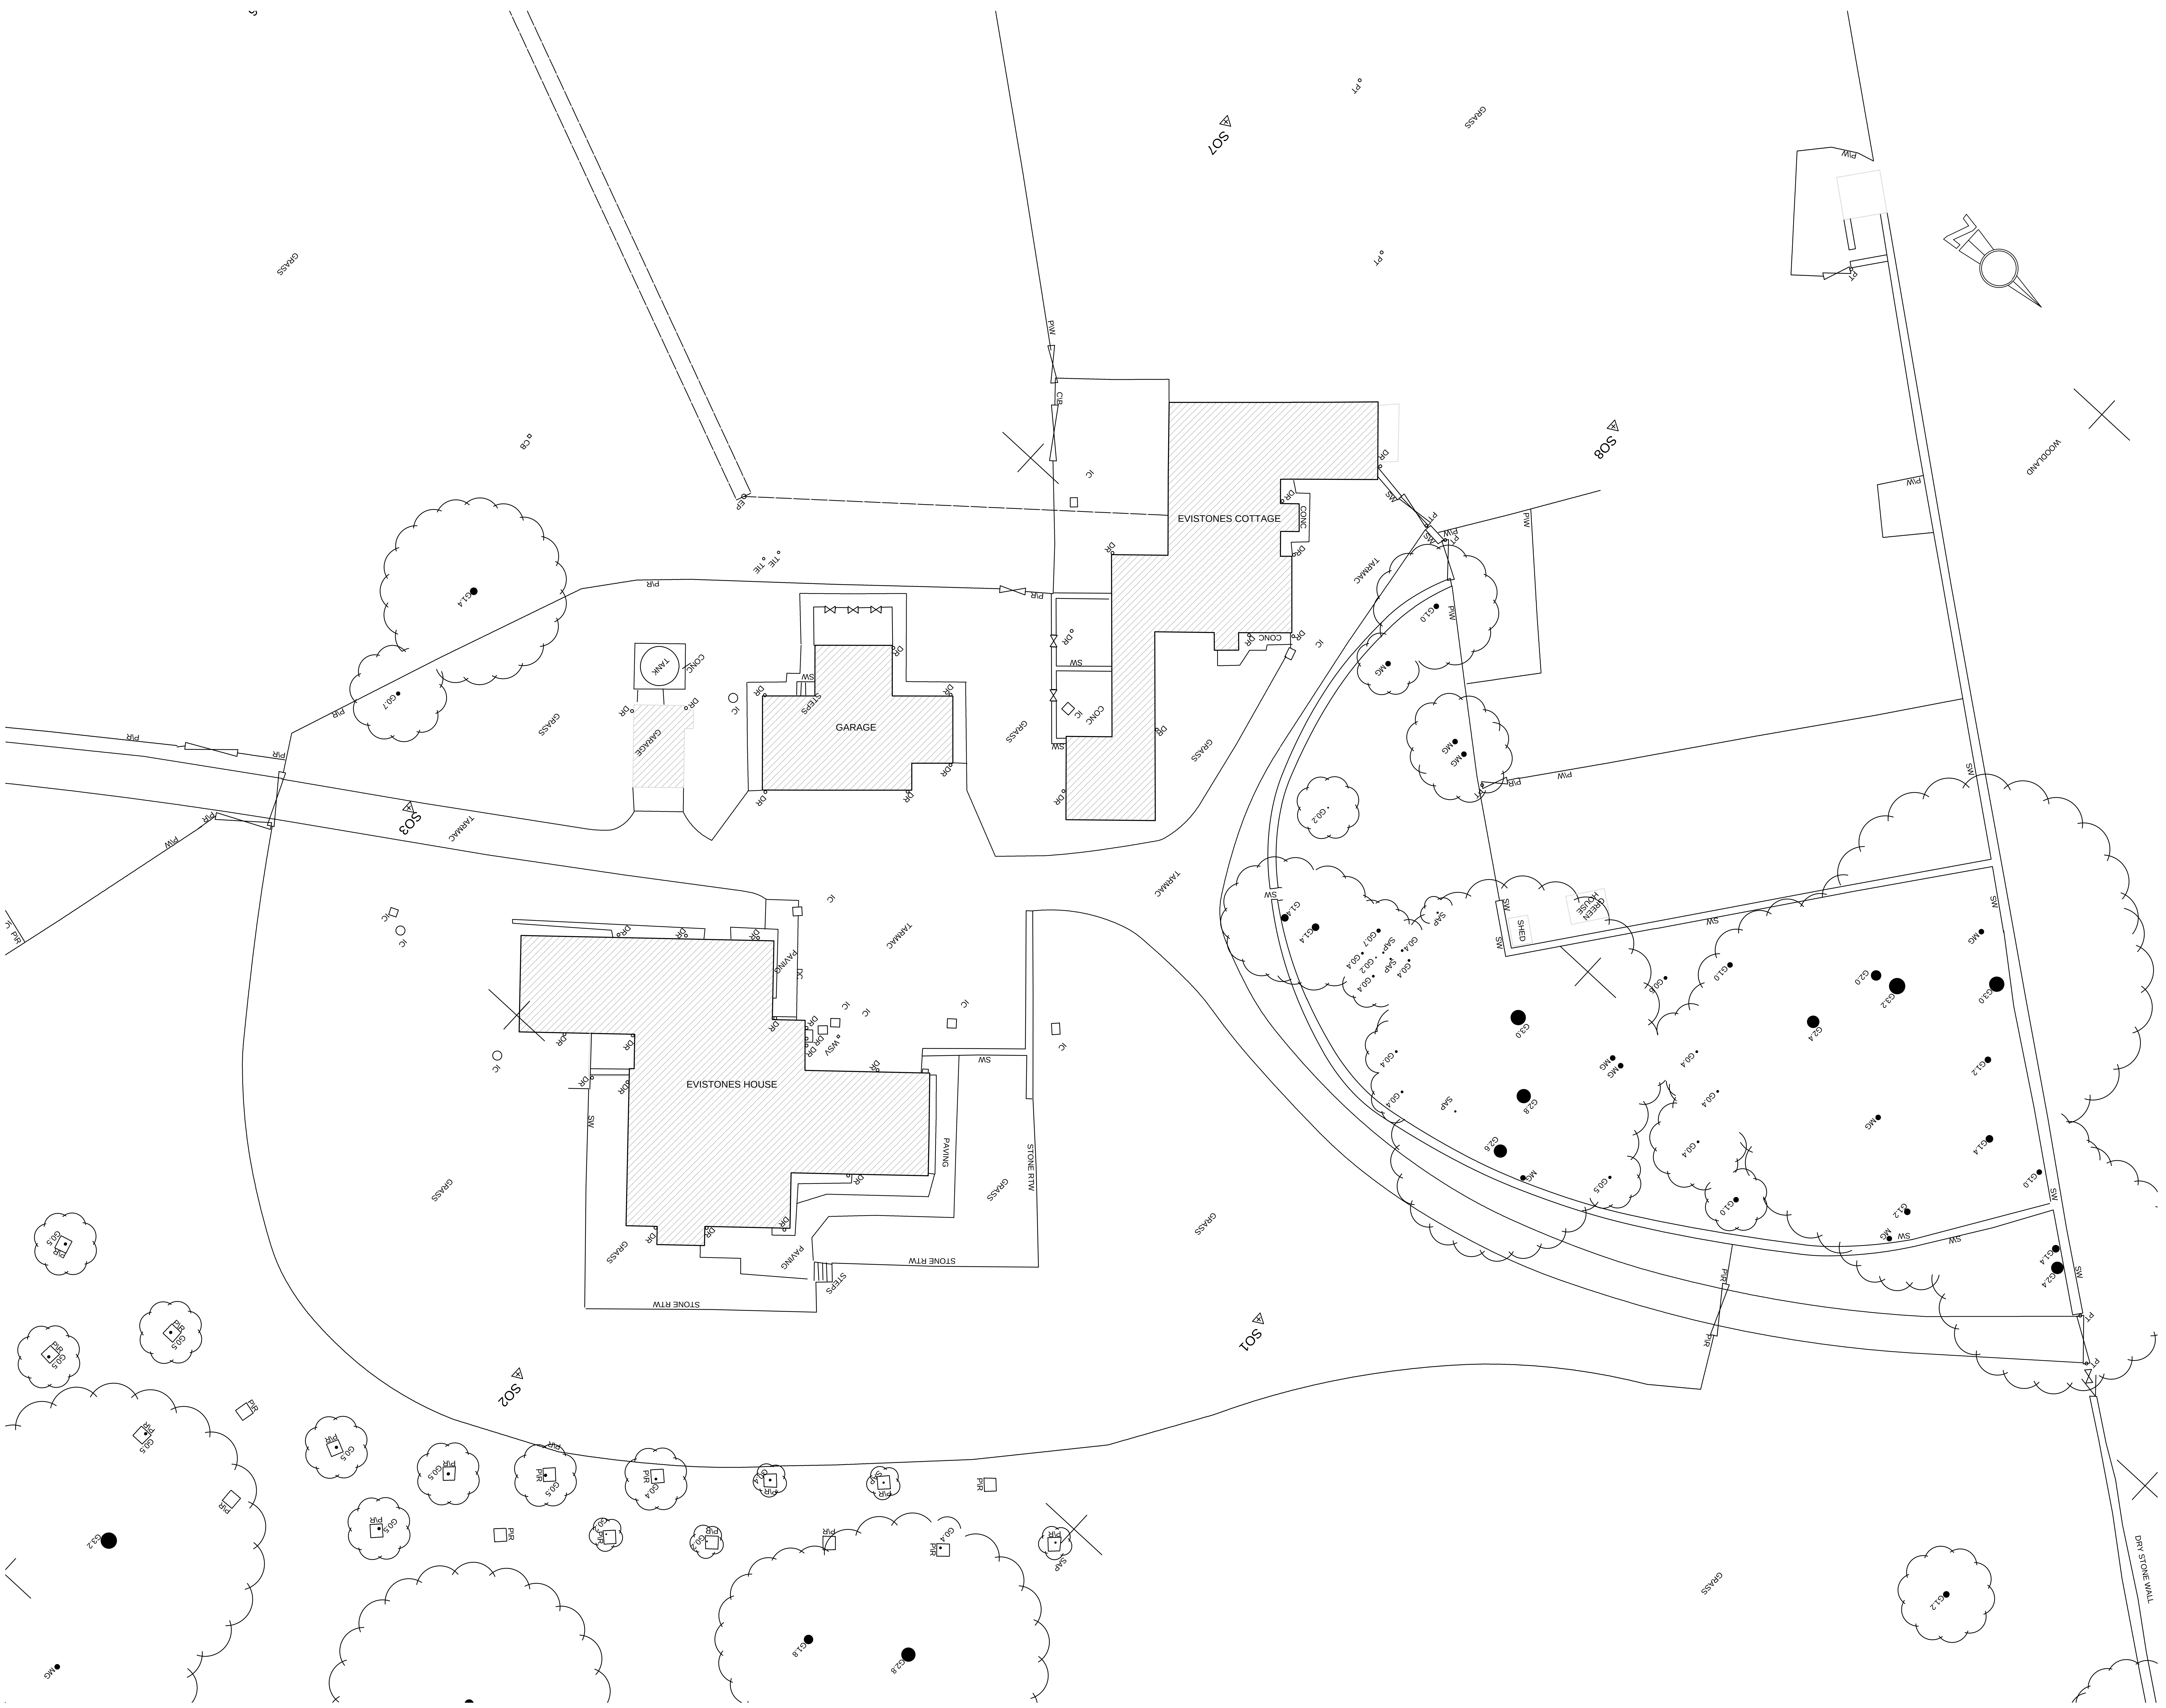

MICHAELHALLASSOCIATES
Architecture & Project Management

Bethel Hall
Morton Lane
East Morton
West Yorkshire
BD20 5UE

T: 01274 512639
E: mike@michaelhall-associates.co.uk

Proposed Development
Evistones Farm
Rochester
for
James Pritchard

Existing Site Layout

Date:	Drawn By:	Checked By:	Scale: A1@
Feb' 19	PS		1:200

Project No:	Drawing No:	Revision:
3317	017	-